VOID

STATE	PROJECT NUMBER	SHEET NO.	TOTAL SHEETS
GA.	STP00-0076-01(028)	201	227

EUBANKS RD. REALIGNMENT

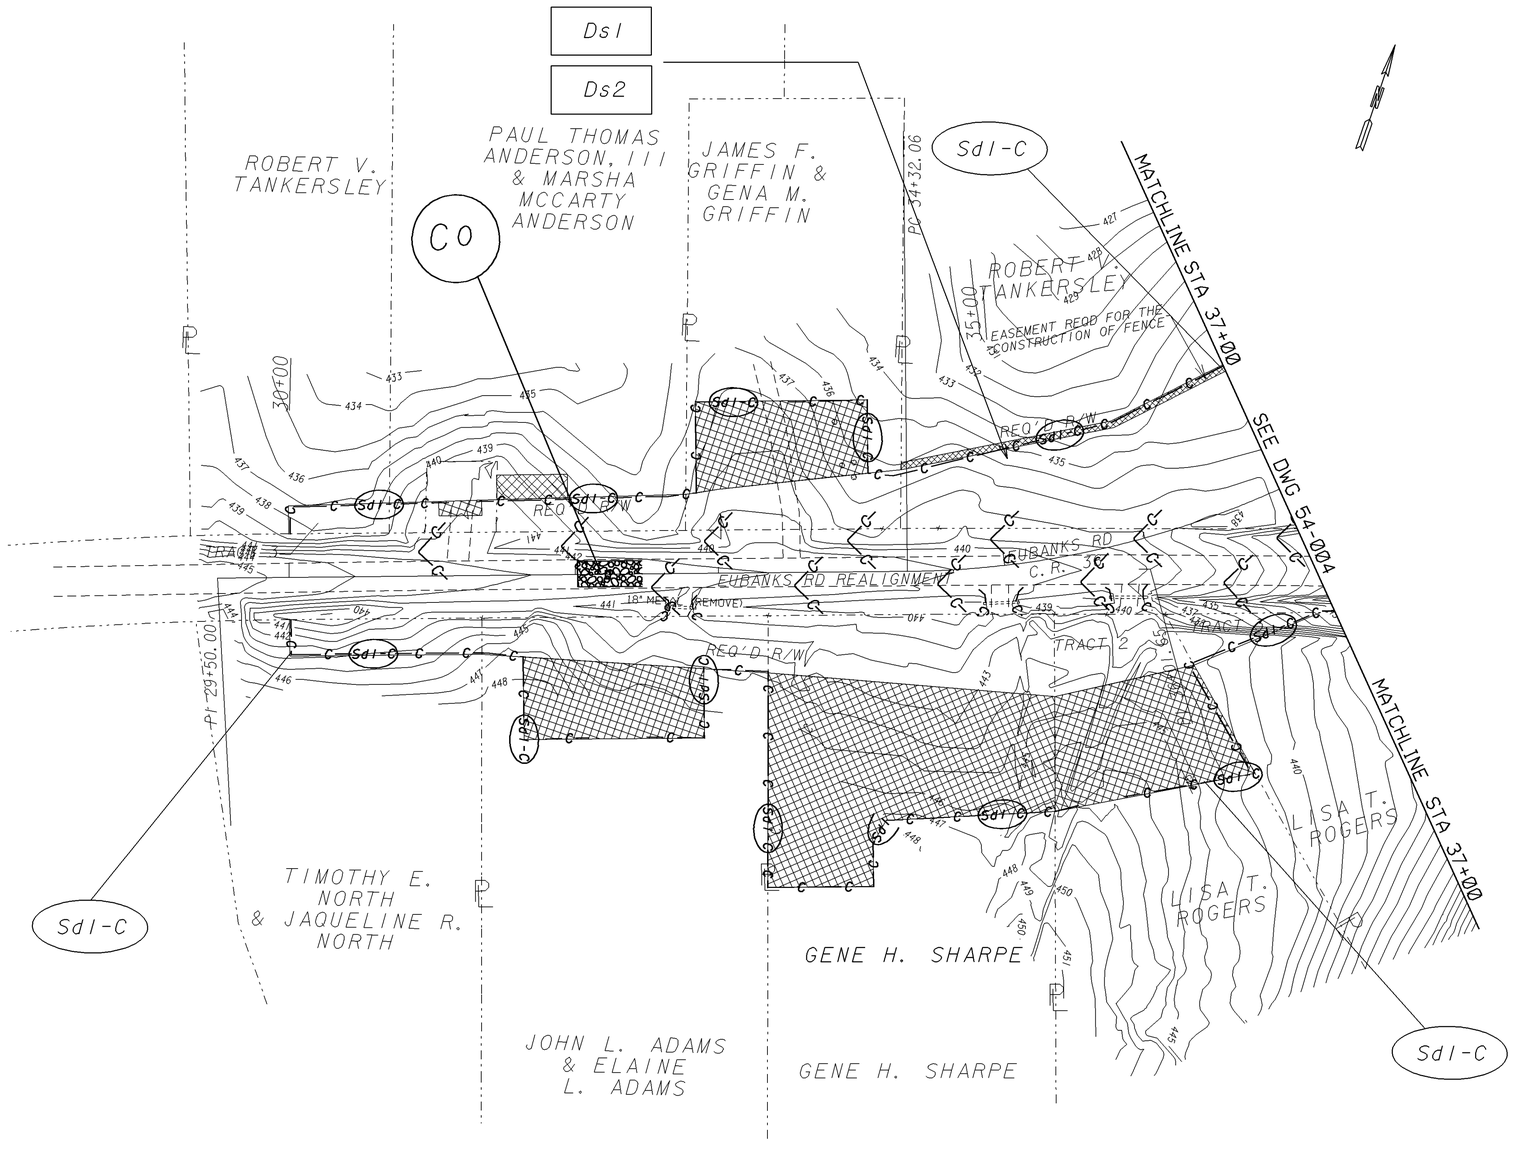

Curve Data
N = KC25
x = 29°34'20.6" (LT)
D = 6°00'00.0"
T = 252.06'
L = 492.97'
E = 32.71'
R = 954.93'
C = 487.42'
CB = N 55°43'12.7" E
DB = N 70°30'23.0" E
DA = N 40°56'02.4" E
PC STA = 32+27.10
PI STA = 34+79.16
PT STA = 37+34.46

PHASE I

PROPERTY AND EXISTING R/W LINE
REQUIRED R/W LINE
CONSTRUCTION LIMITS
EASEMENT FOR CONSTR & MAINTENANCE OF SLOPES
EASEMENT FOR CONSTR OF SLOPES
EASEMENT FOR CONSTR OF DRIVES

BEGIN LIMIT OF ACCESS.....BLA
END LIMIT OF ACCESS.....ELA
LIMIT OF ACCESS
REQ'D R/W & LIMIT OF ACCESS

SCALE IN FEET
0 50 100 200

DATE	REVISIONS	DATE	REVISIONS

FILENAME: 231350er9

GEORGIA
DEPARTMENT OF TRANSPORTATION
BMP LOCATION DETAILS

DRAWING No. 54-007

STA. 30+00.00 - 39+06.94