STATE	PROJECT NUMBER	SHEET NO.	TOTAL SHEETS
GA.	STP00-0076-01(028)	204	227

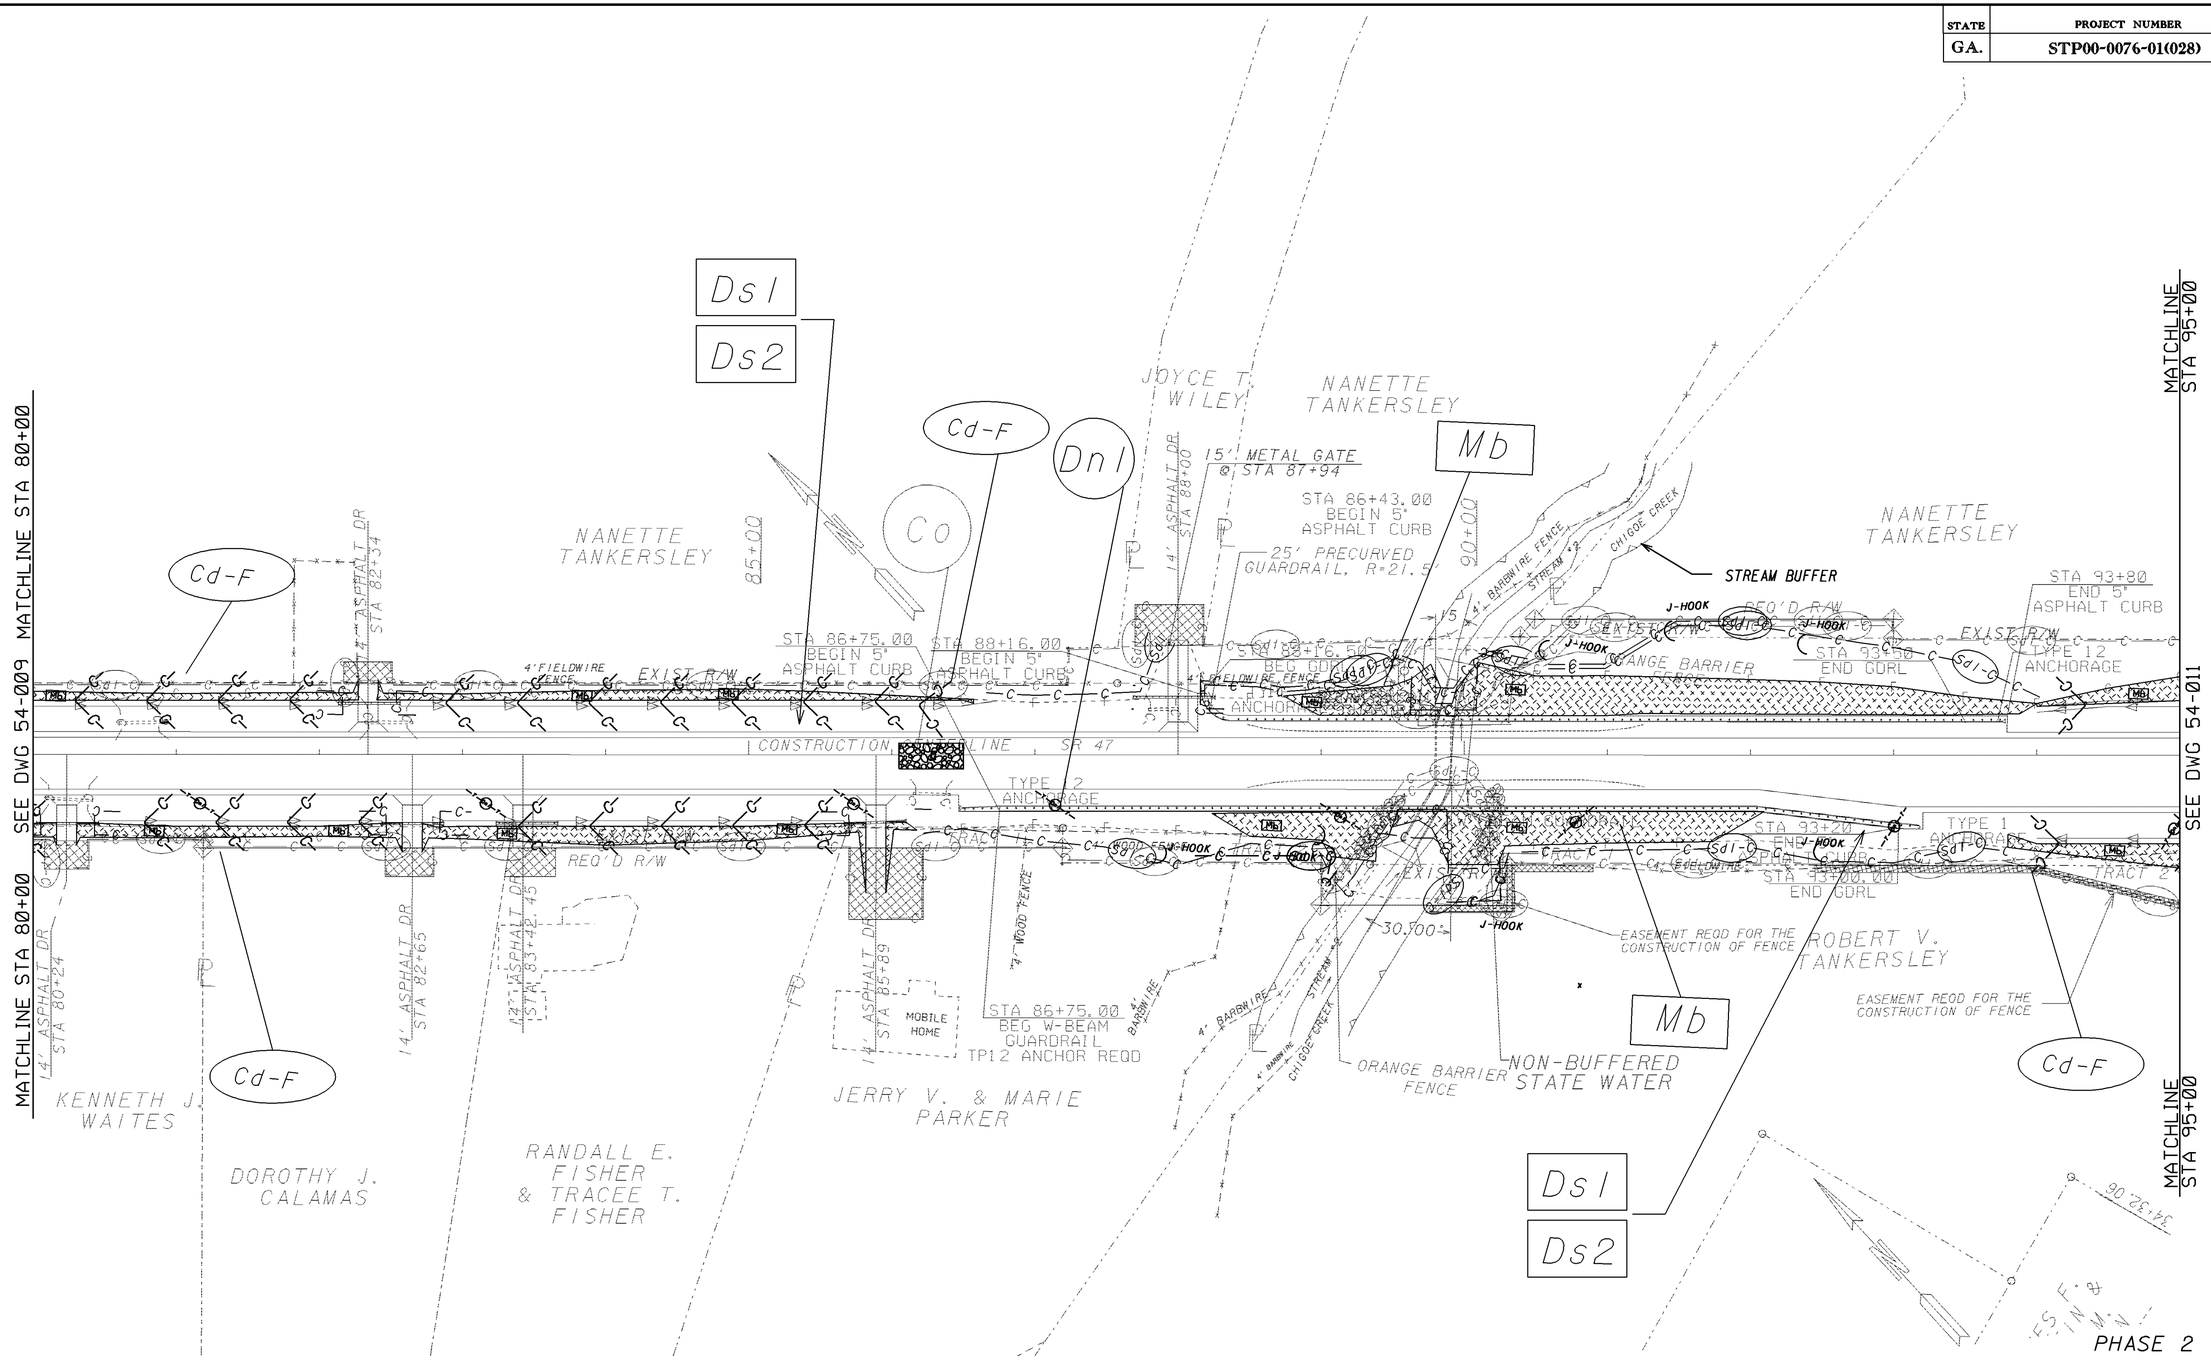

USE ON CONSTRUCTION

PROPERTY AND EXISTING R/W LINE
REQUIRED R/W LINE
CONSTRUCTION LIMITS
EASEMENT FOR CONSTR & MAINTENANCE OF SLOPES
EASEMENT FOR CONSTR OF SLOPES
EASEMENT FOR CONSTR OF DRIVES

BEGIN LIMIT OF ACCESS.....BLA
END LIMIT OF ACCESS.....ELA
LIMIT OF ACCESS
REQ'D R/W & LIMIT OF ACCESS

SCALE IN FEET
0 50 100 200

DATE	REVISIONS	DATE	REVISIONS
08/17/15	REVISED DITCH CHECKS		

FILENAME: 231350er3

GEORGIA
DEPARTMENT OF TRANSPORTATION
BMP LOCATION DETAILS

DRAWING No. 54-010

STA. 80+00 - 95+00 SR 47