5/15/2014 3:55:06 PM \\GDOT-DSN1\GOPLOT\QCF\d2_PDF_Out_mono_200dpi.qcf rotanner O:\Columbia\231350 STP00-0076-01(028) Columbia Co\DGN\231350_0210.prf

# VOID

| STATE | PROJECT NUMBER | SHEET NO. | TOTAL SHEETS |
|---|---|---|---|
| GA. | STP00-0076-01(028) | 210 | 227 |

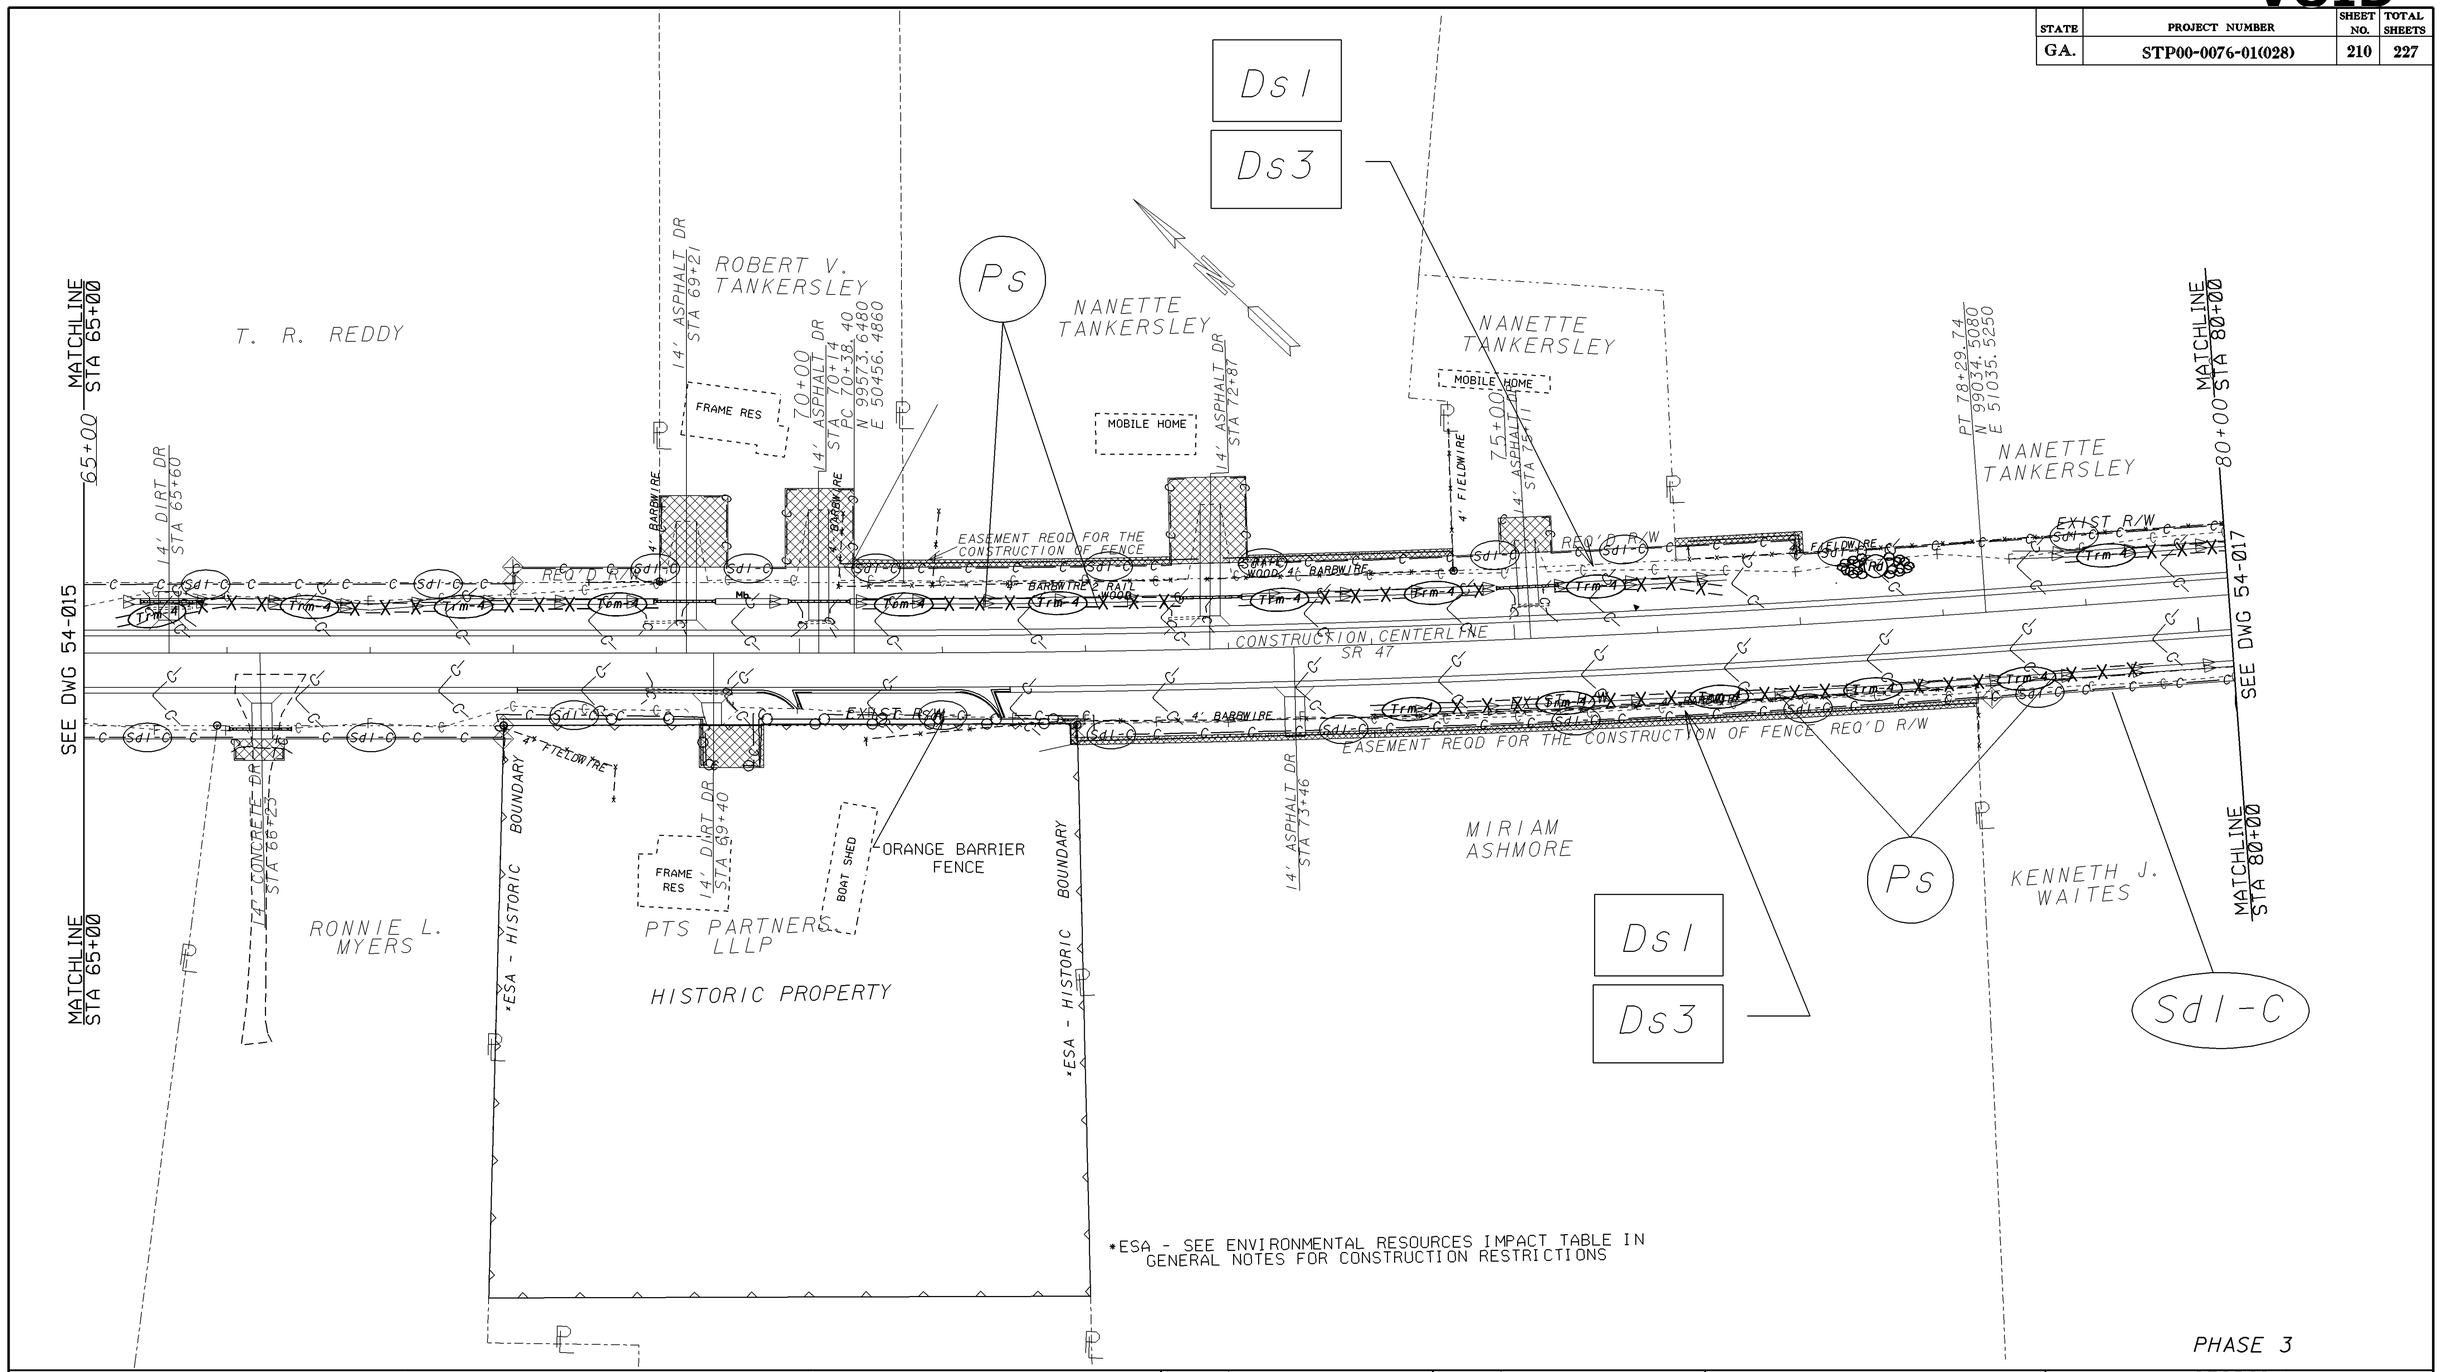


PROPERTY AND EXISTING R/W LINE
REQUIRED R/W LINE
CONSTRUCTION LIMITS
EASEMENT FOR CONSTR & MAINTENANCE OF SLOPES
EASEMENT FOR CONSTR OF SLOPES
EASEMENT FOR CONSTR OF DRIVES

BEGIN LIMIT OF ACCESS.....BLA
END LIMIT OF ACCESS.....ELA
LIMIT OF ACCESS
REQ'D R/W & LIMIT OF ACCESS

SCALE IN FEET
0 50 100 200

| DATE | REVISIONS | DATE | REVISIONS |
|---|---|---|---|
| | | | |

FILENAME: 231350er2

GEORGIA
DEPARTMENT OF TRANSPORTATION
**BMP LOCATION DETAILS**

DRAWING No. 54-016

STA. 65+00 - 80+00 SR 47