VOID

STATE	PROJECT NUMBER	SHEET NO.	TOTAL SHEETS
GA.	STP00-0076-01(028)	216	227

S.R. 47 PASSING LANE RECEIVING WATERS- CHIGOE CREEK & KEG CREEK

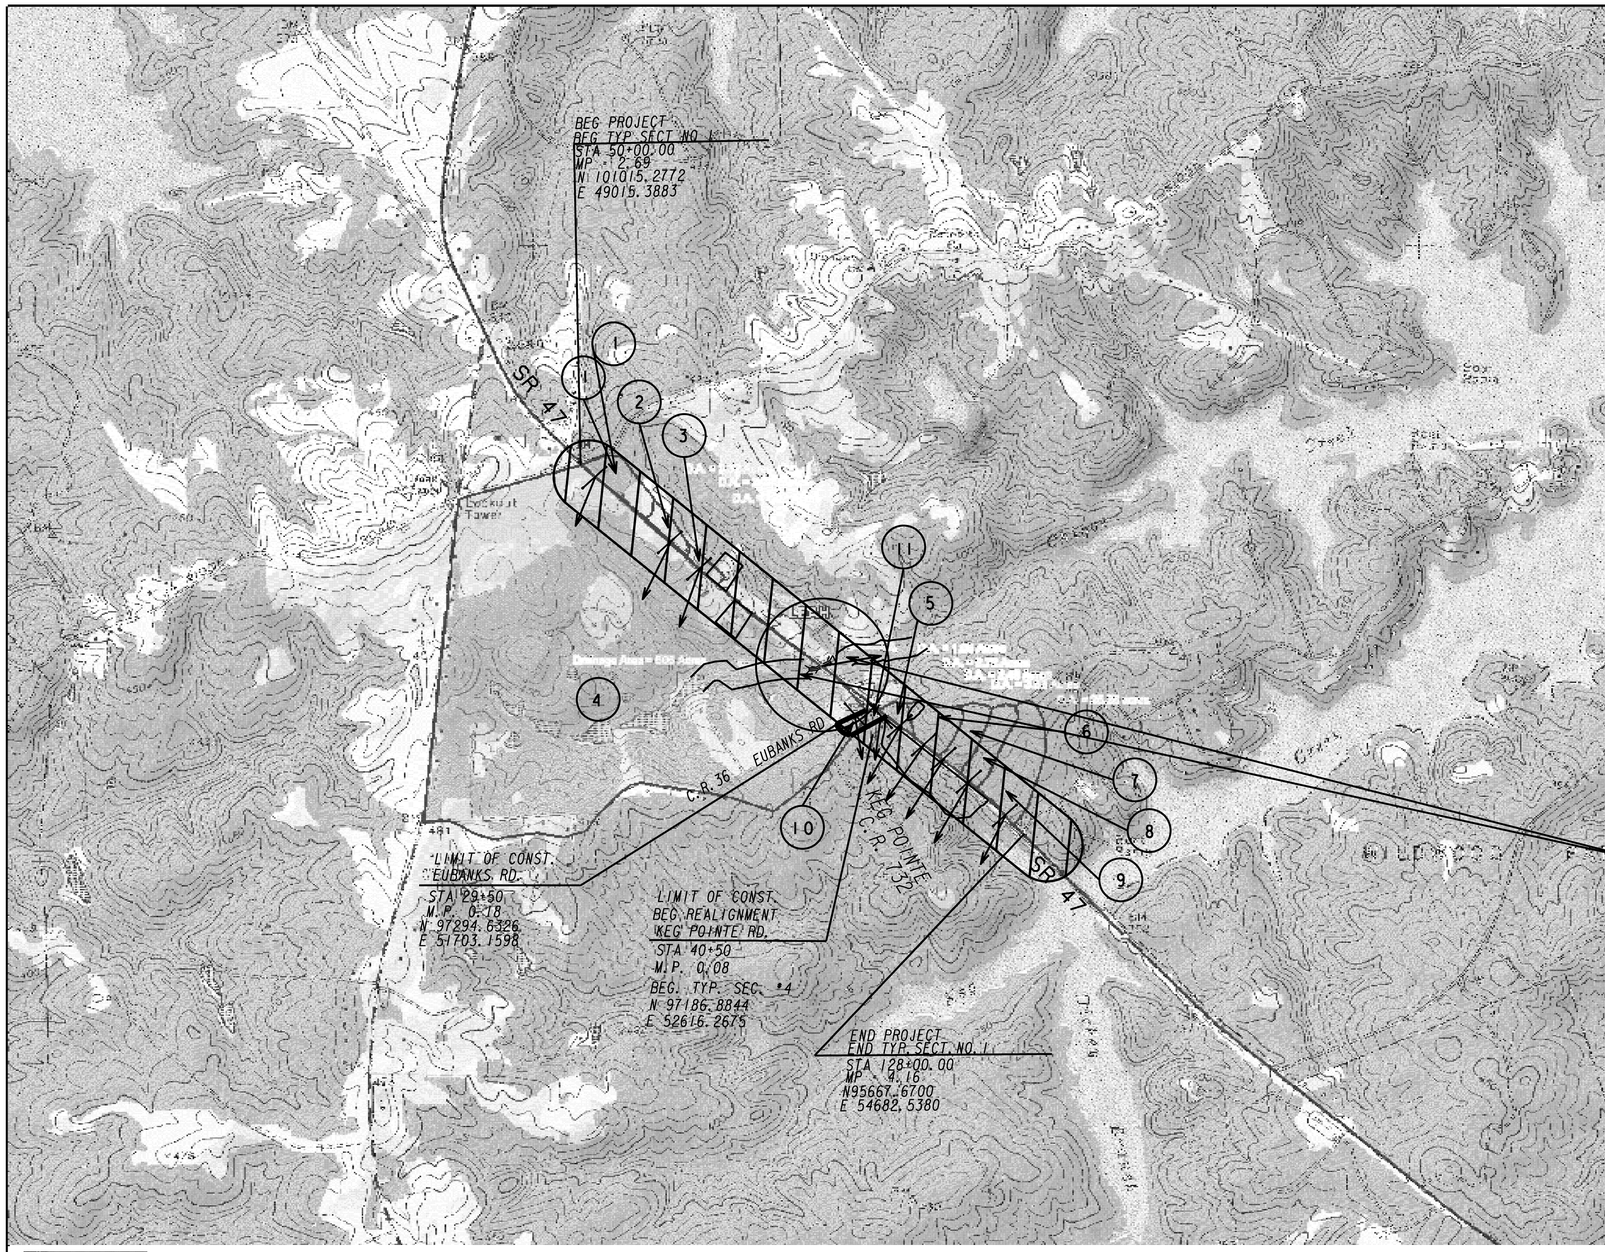

SAMPLE MONITORING LOCATIONS
89+86.00
75.00 LT
82.00 RT

DELORME

DATE	REVISIONS	DATE	REVISIONS

FILENAME: 231350DRAINMAP.dgn

GEORGIA
DEPARTMENT OF TRANSPORTATION
EROSION CONTROL PLAN
WATERSHED MAP/CMP PLAN

DRAWING No.
55-001