STATE	PROJECT NUMBER	SHEET NO.	TOTAL SHEETS
G.A.	STP00-0076-01(029)	12	268

SUPERELEVATION TABLE

NO.	TYPE	STATION	LT	RT	SHLD LT	SHLD RT
SE1	END NC	6+51.38	-0.020	-0.020	-0.060	-0.020
SE2	ZERO SUPER	7+02.43	-0.020	0.000	-0.060	0.000
SE3	REV CROWN	7+53.48	-0.020	0.020	-0.060	0.020
SE4	BEG FS	7+99.48	-0.038	0.038	-0.060	0.038
SE5	END FS	13+81.65	-0.038	0.038	-0.060	0.038
SE6	REV CROWN	14+27.65	-0.020	0.020	-0.060	-0.020
SE7	ZERO SUPER	14+78.70	-0.020	0.000	-0.060	0.000
SE8	BEG NC	15+29.76	-0.020	-0.020	-0.060	-0.060

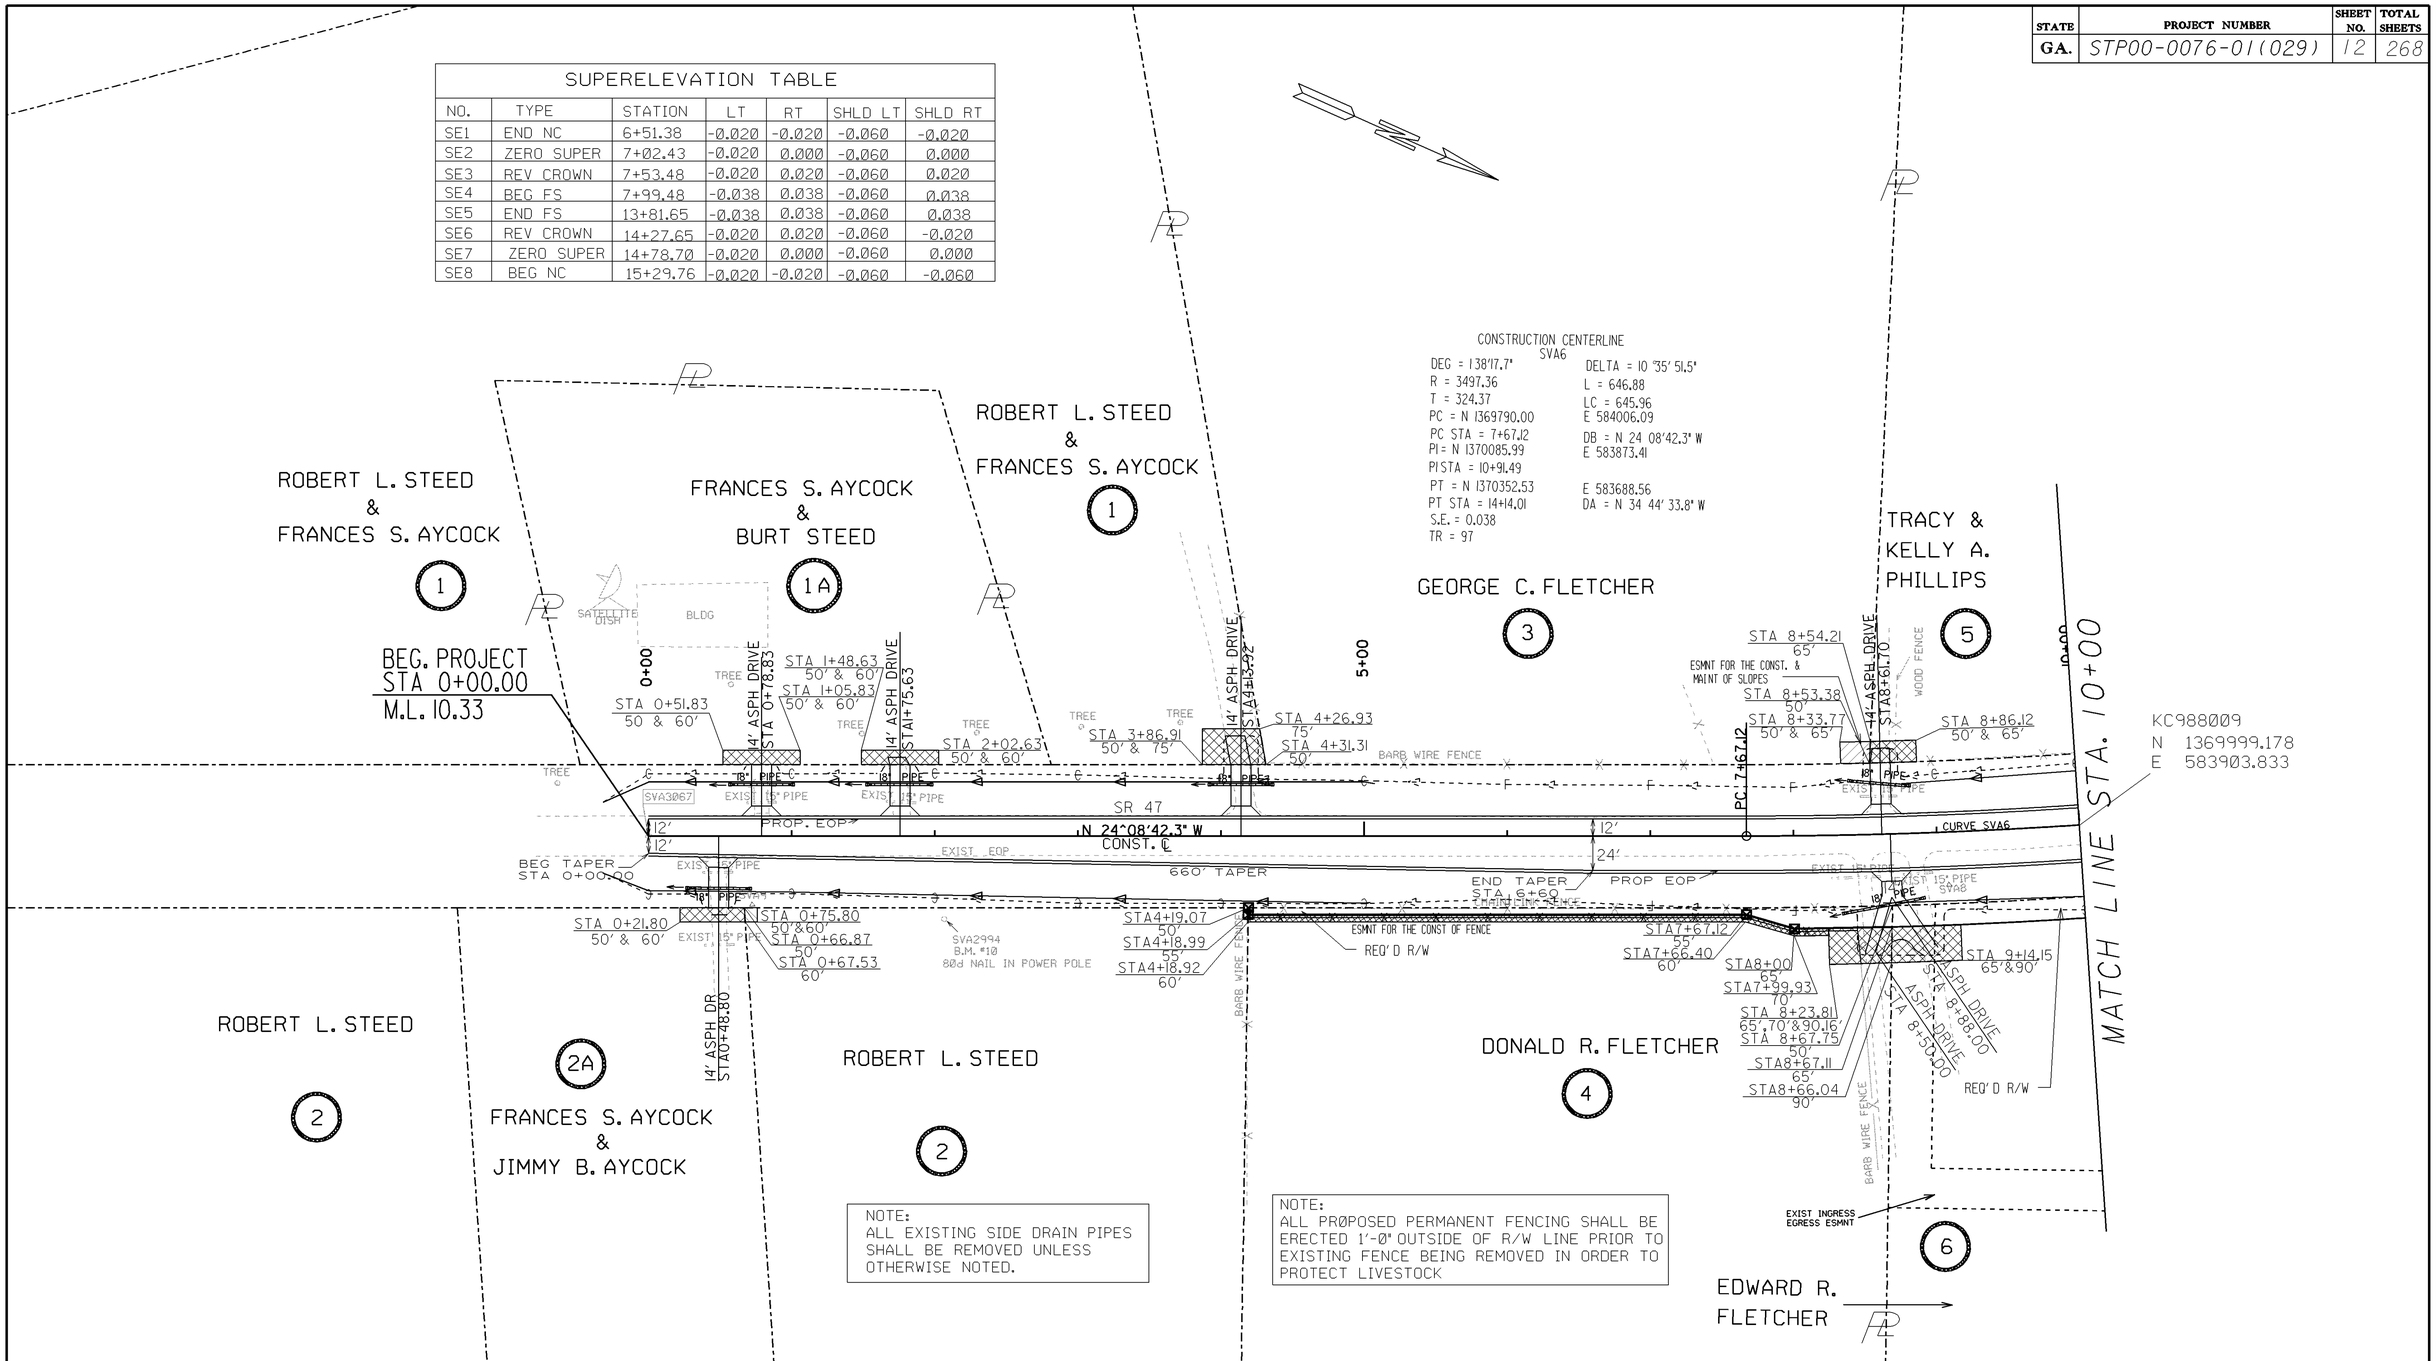

NOTE:
ALL EXISTING SIDE DRAIN PIPES SHALL BE REMOVED UNLESS OTHERWISE NOTED.

NOTE:
ALL PROPOSED PERMANENT FENCING SHALL BE ERECTED 1'-0" OUTSIDE OF R/W LINE PRIOR TO EXISTING FENCE BEING REMOVED IN ORDER TO PROTECT LIVESTOCK

PROPERTY AND EXISTING R/W LINE
REQUIRED R/W LINE
CONSTRUCTION LIMITS
EASEMENT FOR CONSTR & MAINTENANCE OF SLOPES
EASEMENT FOR CONSTR OF SLOPES
EASEMENT FOR CONSTR OF DRIVES

BEGIN LIMIT OF ACCESS.....BLA
END LIMIT OF ACCESS.....ELA
LIMIT OF ACCESS
REQUIRED R/W AND LIMIT OF ACCESS

SCALE IN FEET
0 50 100 200

DATE	REVISIONS	DATE	REVISIONS

Thu Aug 09 13:57:44 2012
Thu Aug 09 13:57:44 2012

GEORGIA
DEPARTMENT OF TRANSPORTATION
CONSTRUCTION PLAN
LINCOLN COUNTY
PI# 231360

DRAWING NUMBER
13-001