STATE	PROJECT NUMBER	SHEET NO.	TOTAL SHEETS
GA.	STP00-0076-01(029)	23	268

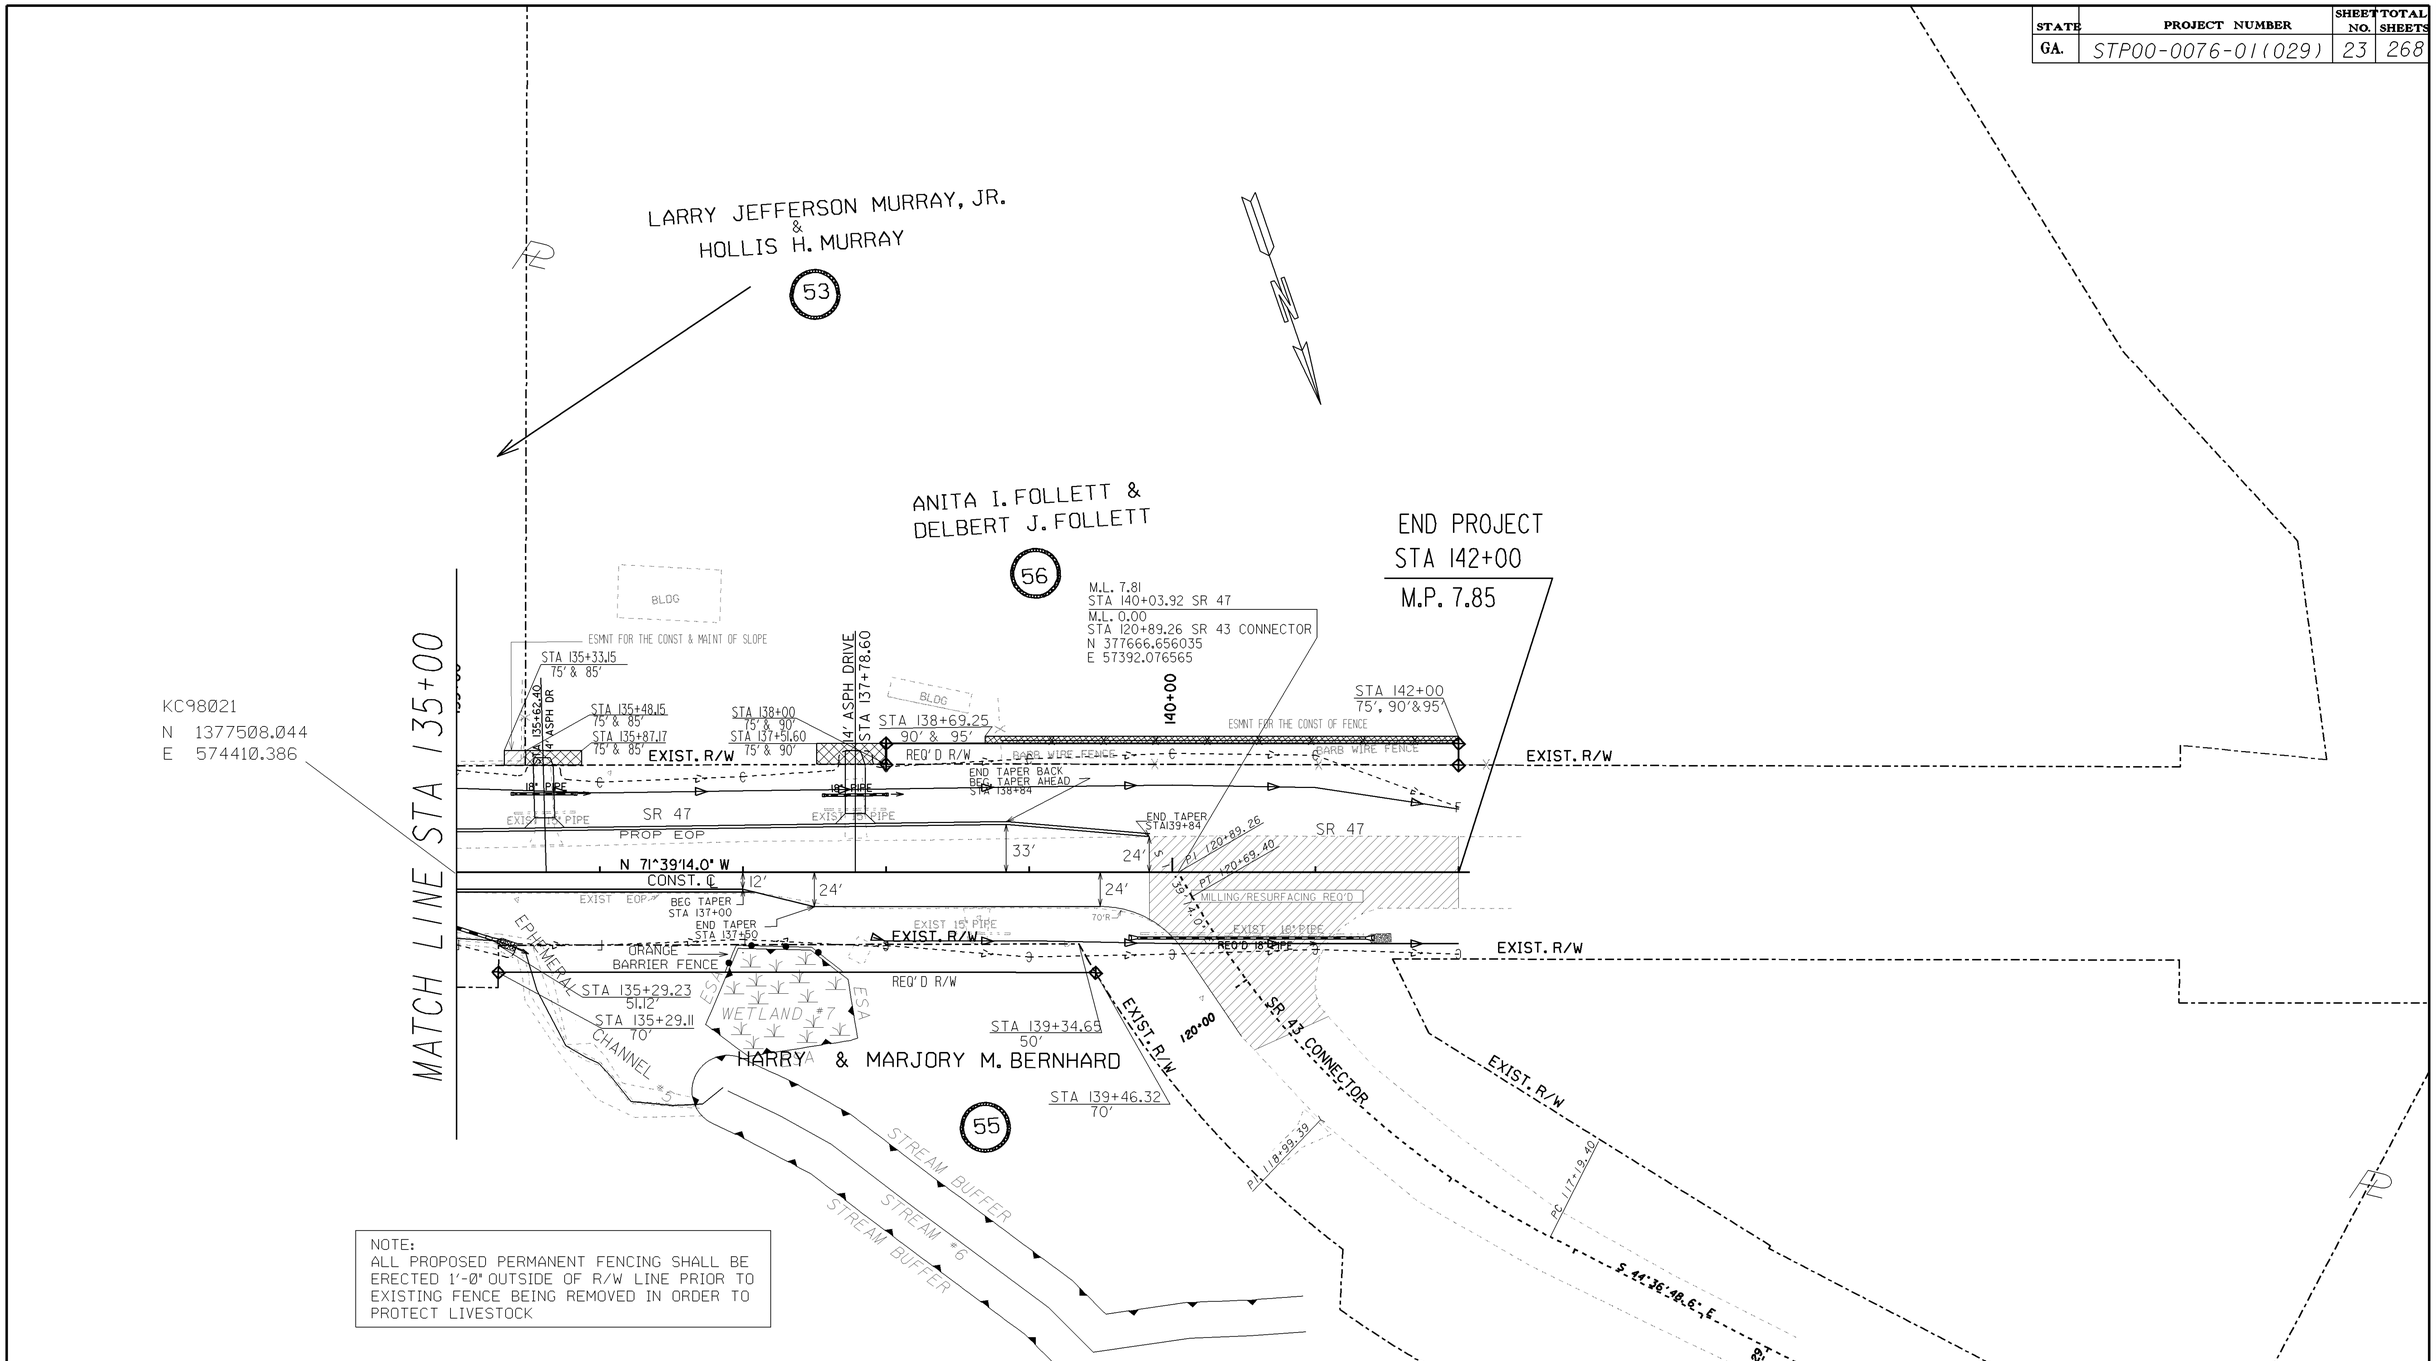

NOTE:
ALL PROPOSED PERMANENT FENCING SHALL BE ERECTED 1'-0" OUTSIDE OF R/W LINE PRIOR TO EXISTING FENCE BEING REMOVED IN ORDER TO PROTECT LIVESTOCK

PROPERTY AND EXISTING R/W LINE	BEGIN LIMIT OF ACCESS.....BLA
REQUIRED R/W LINE	END LIMIT OF ACCESS.....ELA
CONSTRUCTION LIMITS	LIMIT OF ACCESS
EASEMENT FOR CONSTR & MAINTENANCE OF SLOPES	REQUIRED R/W AND LIMIT OF ACCESS
EASEMENT FOR CONSTR OF SLOPES	
EASEMENT FOR CONSTR OF DRIVES	

SCALE IN FEET
0 50 100 200

DATE	REVISIONS	DATE	REVISIONS

Thu Aug 09 13:56:14 2012
Thu Aug 09 13:56:14 2012

GEORGIA
DEPARTMENT OF TRANSPORTATION
CONSTRUCTION PLAN
LINCOLN COUNTY
PI# 231360

DRAWING NUMBER
13-012