REVISION DATES	STATE	PROJECT NUMBER	SHEET NO.	TOTAL SHEETS
	GA.	STP00-0076-01(029)	31	268

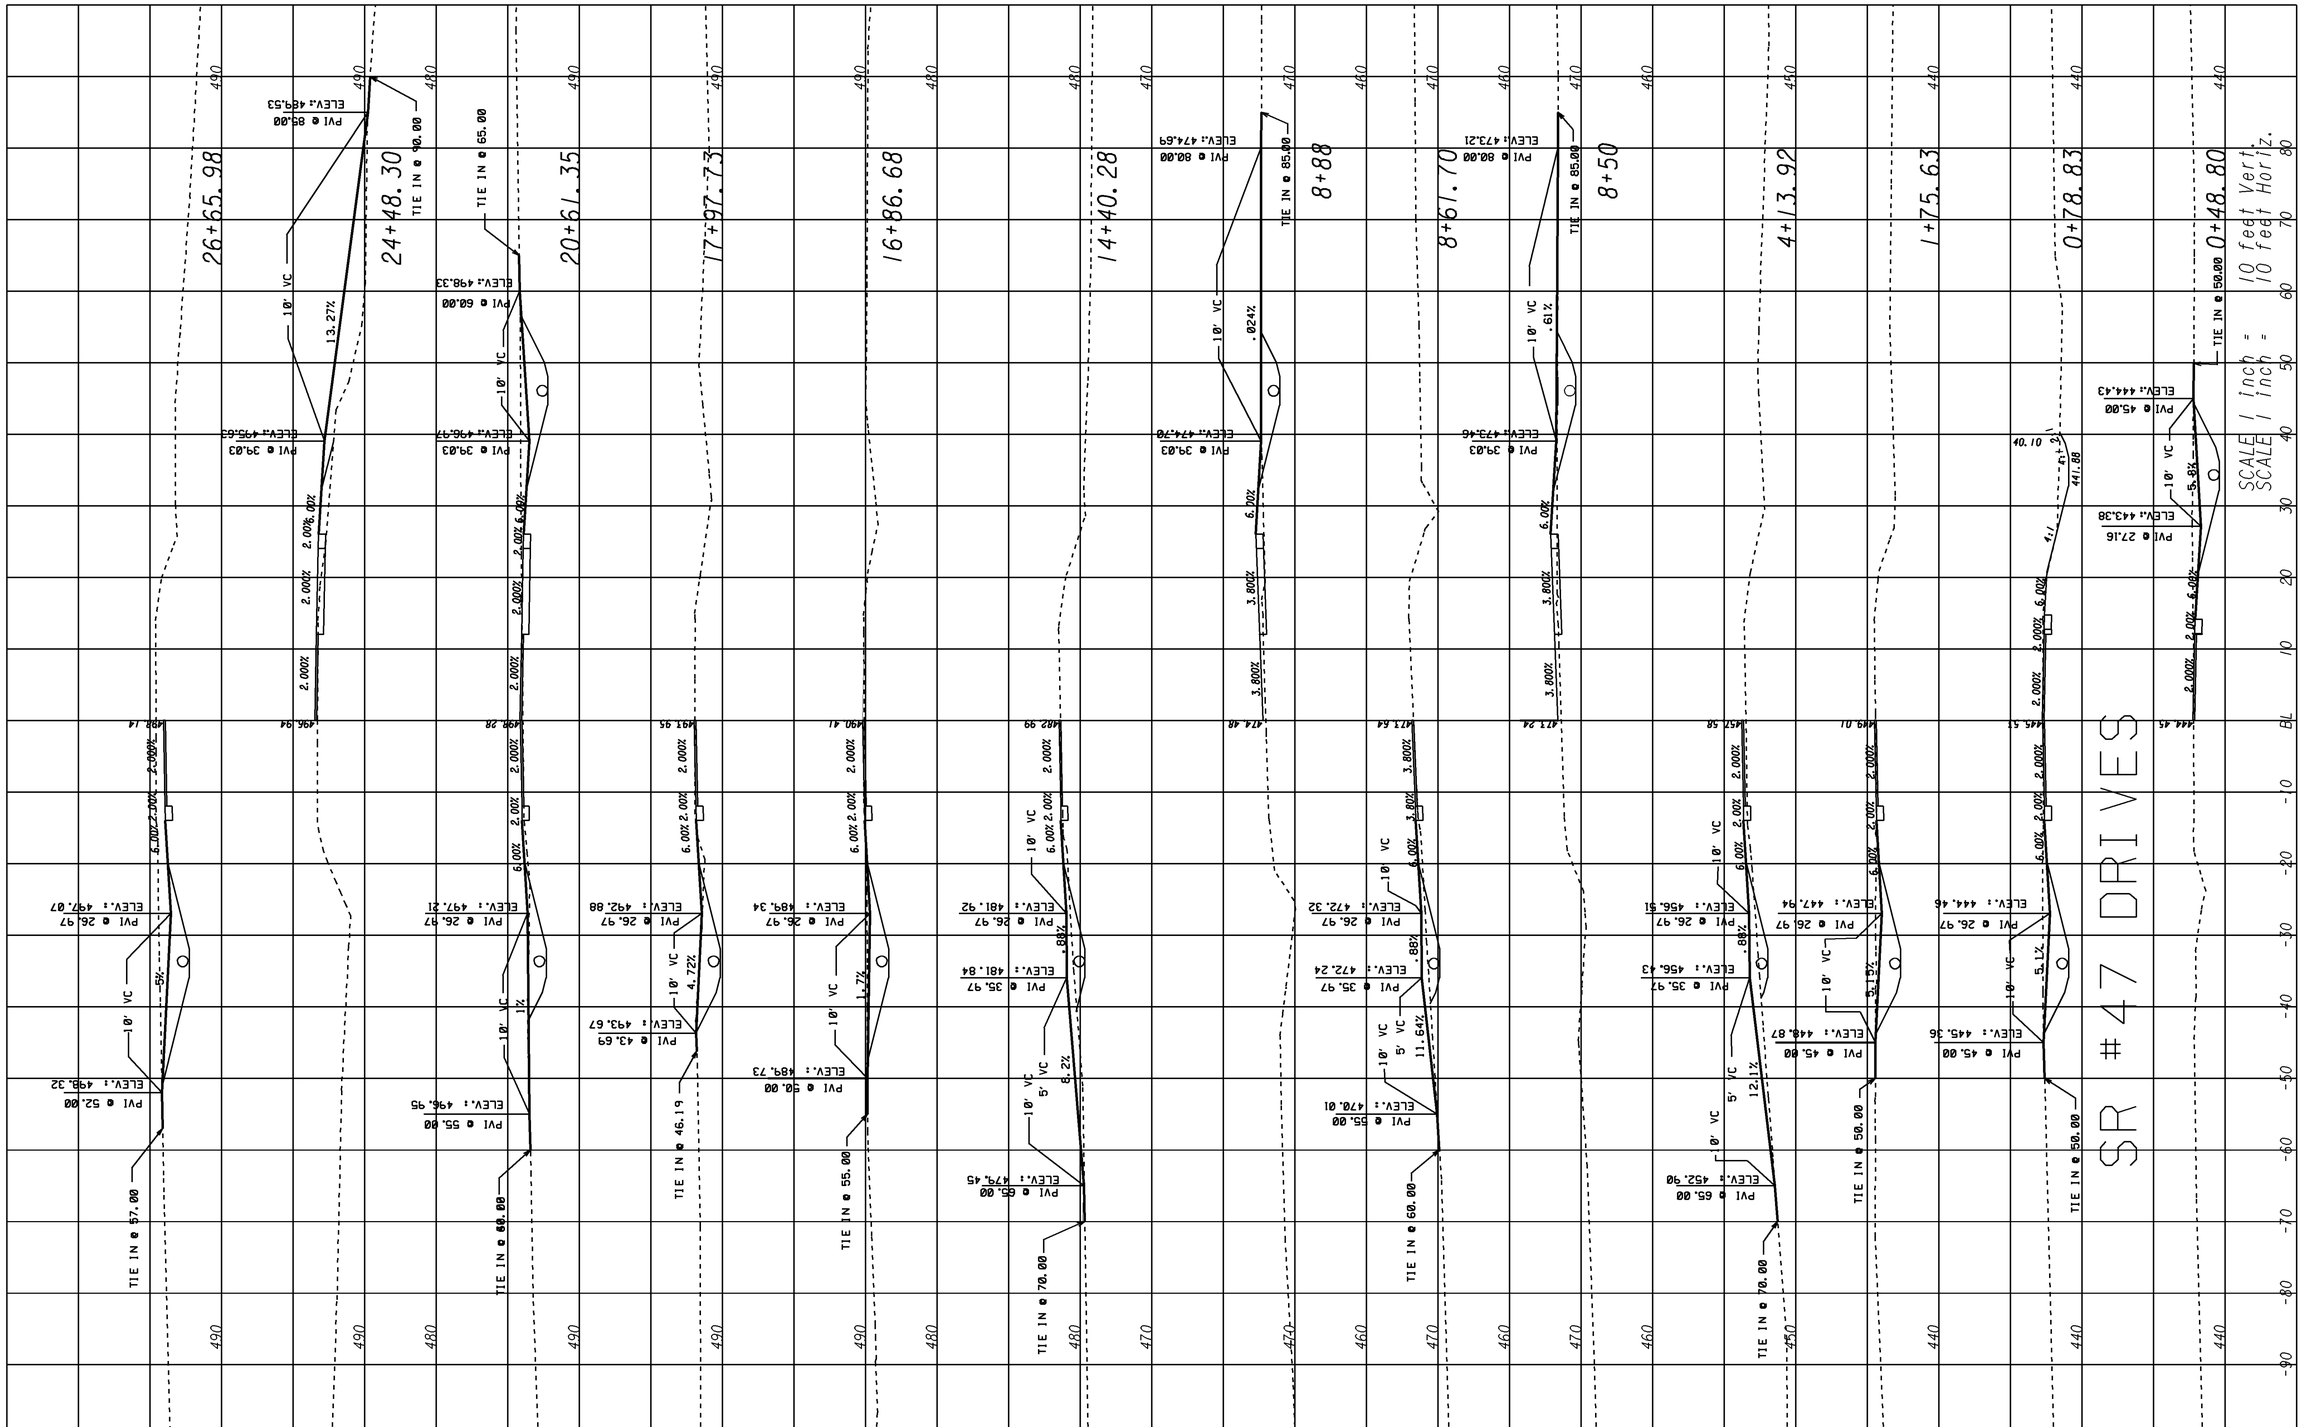

8/9/2012
c:\KCData\231360\Microstation\dgn\231360_DRVS10.DGN

STP00-0076-01(029) / LINCOLN CO.

STATE OF GEORGIA
DEPARTMENT OF TRANSPORTATION
OFFICE OF DESIGN

DRIVEWAY PROFILE

DRAWING No.
17-001