STATE	PROJECT NUMBER	SHEET NO.	TOTAL SHEETS
G.A.	STP00-0076-01 (029)	43	268

STAGE 1 PERMANENT ASPH. PAVEMENT CONSTRUCTION UP TO 19mm MIX

STAGE 1 LEVELING

STAGE 1 ROADBED CONSTRUCTION

STAGE 1 DETOUR TEMP. PAVEMENT CONSTRUCTION

STAGE 1 TRAFFIC FLOW

STAGE 1 - SEQUENCE OF OPERATIONS:

1. MAINTAIN TRAFFIC FLOW ON EXISTING S.R. 47 AS INDICATED BY
2. INSTALL TEMPORARY DRAINAGE STRUCTURES TD-1 THROUGH TD-18
3. LEVEL EXISTING PAVEMENT IN AREAS INDICATED
4. CONSTRUCT ALL PERTINENT ROADWAY ITEMS WITHIN AREAS INDICATED AS
5. CONSTRUCT TEMPORARY PAVEMENT FOR DETOURS AS PER THE DETOUR TYPICAL SECTION IN AREAS INDICATED AS
6. CONSTRUCT PAVEMENT UP TO 19mm MIX IN AREAS INDICATED BY
7. MAINTAIN INGRESS AND EGRESS TO ADJACENT PROPERTIES AT ALL TIMES INCLUDING DURING THE INSTALLATION OF DRIVEWAY PIPES

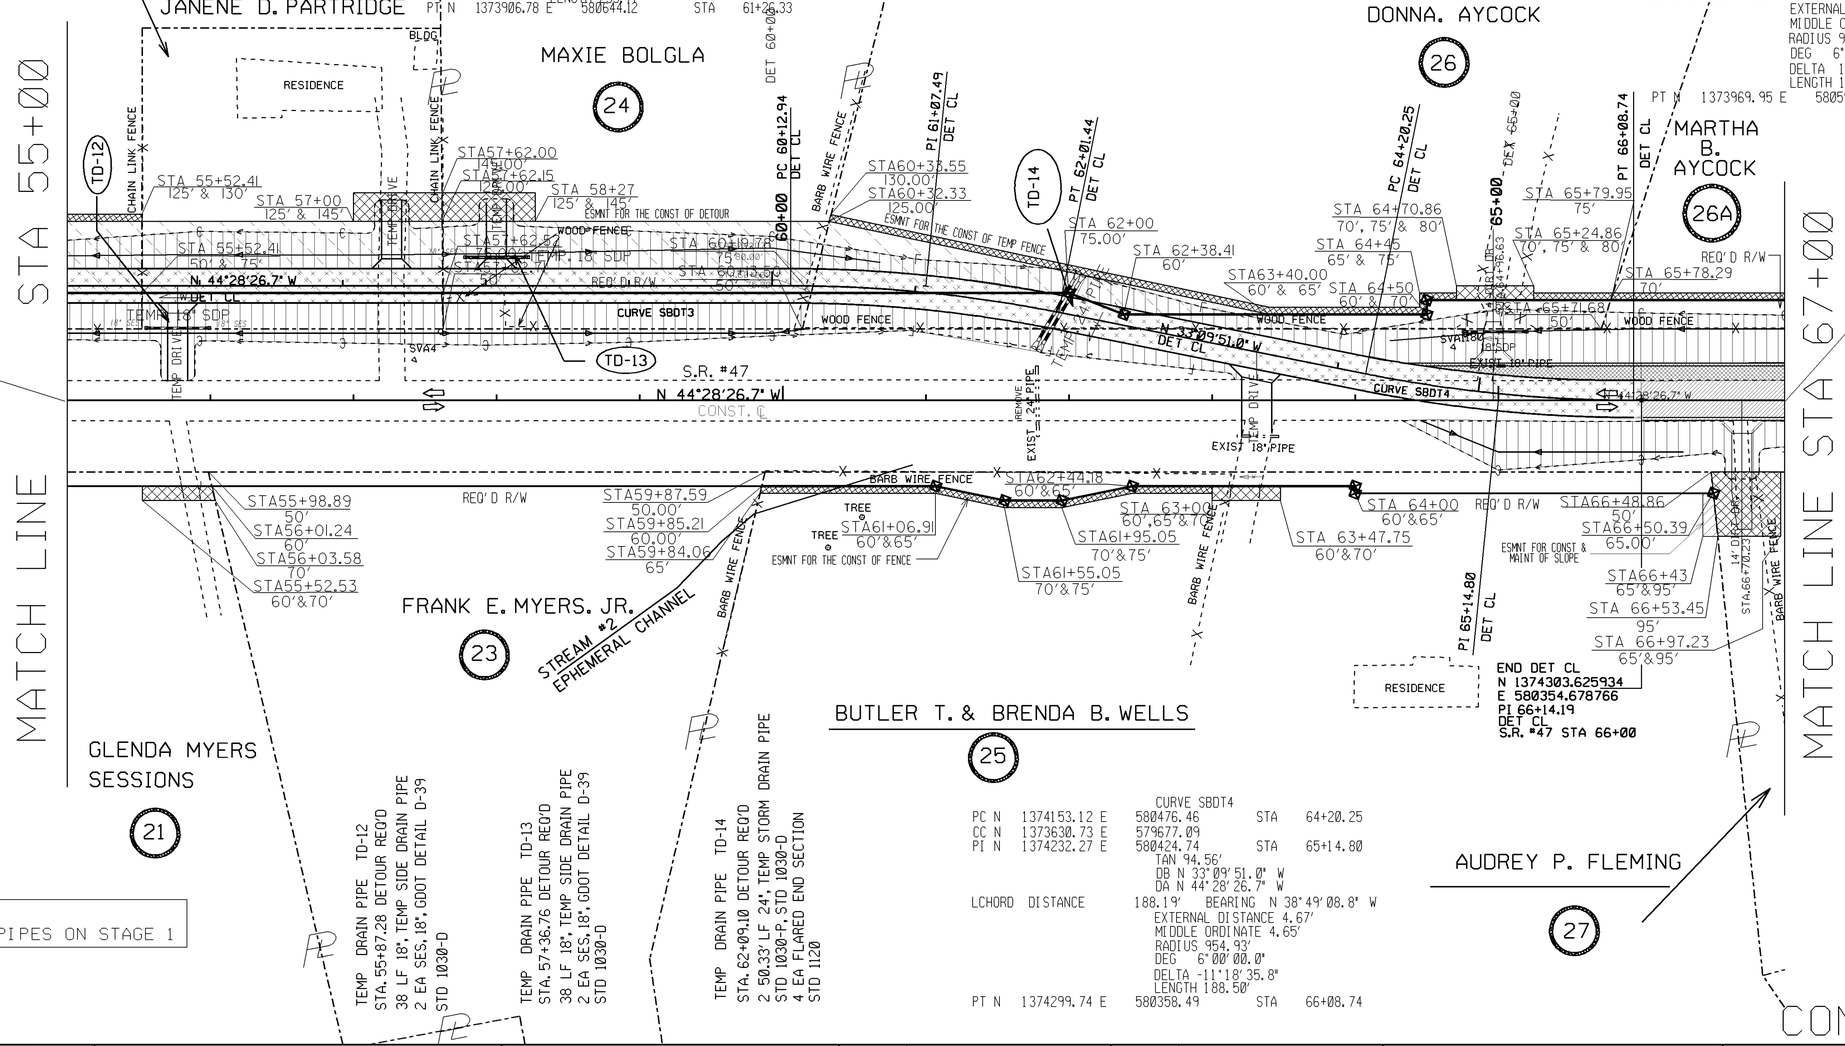

NOTE:
CONSTRUCT CROSSDRAIN PIPES ON STAGE 1

PROPERTY AND EXISTING R/W LINE	BEGIN LIMIT OF ACCESS.....BLA
REQUIRED R/W LINE	END LIMIT OF ACCESS.....ELA
CONSTRUCTION LIMITS	LIMIT OF ACCESS
EASEMENT FOR CONSTR & MAINTENANCE OF SLOPES	REQUIRED R/W AND LIMIT OF ACCESS
EASEMENT FOR CONSTR OF SLOPES	
EASEMENT FOR CONSTR OF DRIVES	

SCALE IN FEET
0 50 100 200

DATE	REVISIONS	DATE	REVISIONS

Thu Aug 09 13:54:14 2012
Thu Aug 09 13:54:14 2012

GEORGIA DEPARTMENT OF TRANSPORTATION
CONSTRUCTION STAGING
LINCOLN COUNTY
PI # 231360

DRAWING NO. 19-006

STAGE 1 CONSTRUCTION

8/9/2012 1:54:13 PM \\GDOT-DSN1\GDPLOT\QCF\42_PDF_Out_mono_200dpi.qcf dajohnson C:\KCData\231360\Microstation\dgn\19-006.prf

CPDOT 8/9/2012 1:54:13 PM \\GDOT-DSN1\GDPLOT\QCF\42_PDF_Out_mono_200dpi.qcf dajohnson C:\KCData\231360\Microstation\dgn\19-006.prf D2-Tennille