STATE	PROJECT NUMBER	SHEET NO.	TOTAL SHEETS
GA.	STP00-0076-01(29)	108	270

REVISION	DATES

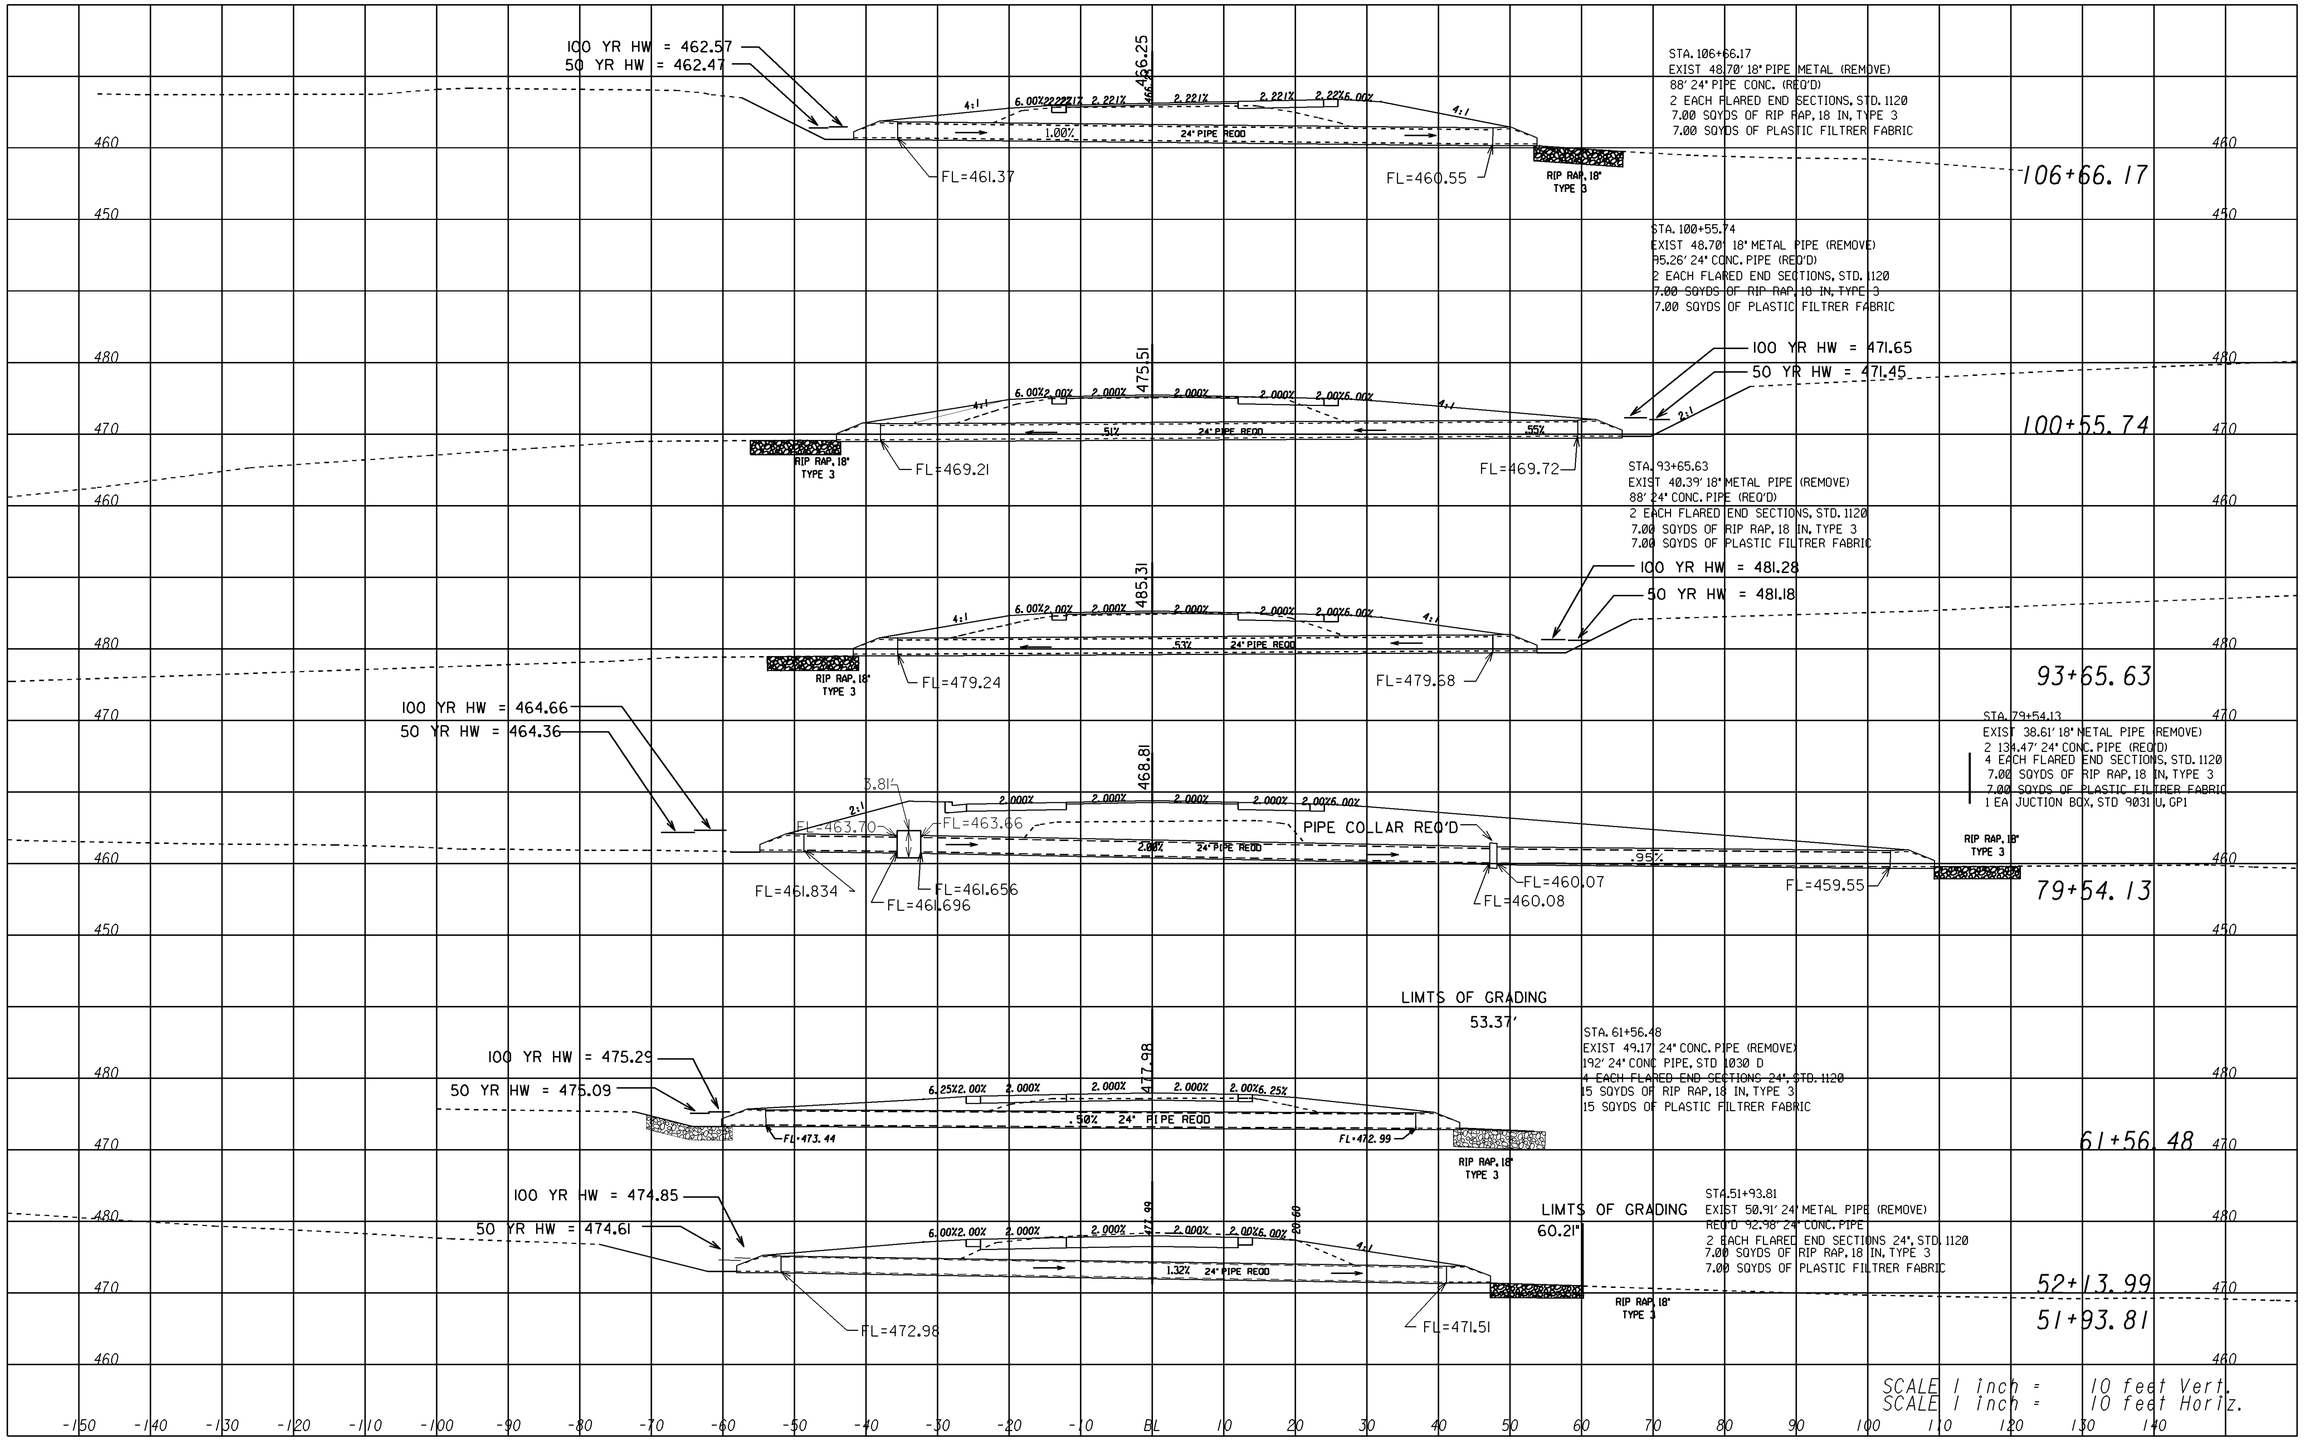

STP00-0076-01(29) LINCOLN CO

STATE OF GEORGIA
DEPARTMENT OF TRANSPORTATION
OFFICE OF DESIGN

S.R. #47 DRAINAGE PROFILE

DRAWING No. 22-002

8/9/2012
C:\KCData\231360\Microstation\dgn\231360DX01.DGN