STATE	PROJECT NUMBER	SHEET NO.	TOTAL SHEETS
GA.	STP00-0076-01(29)	110	268

REVISION DATES	

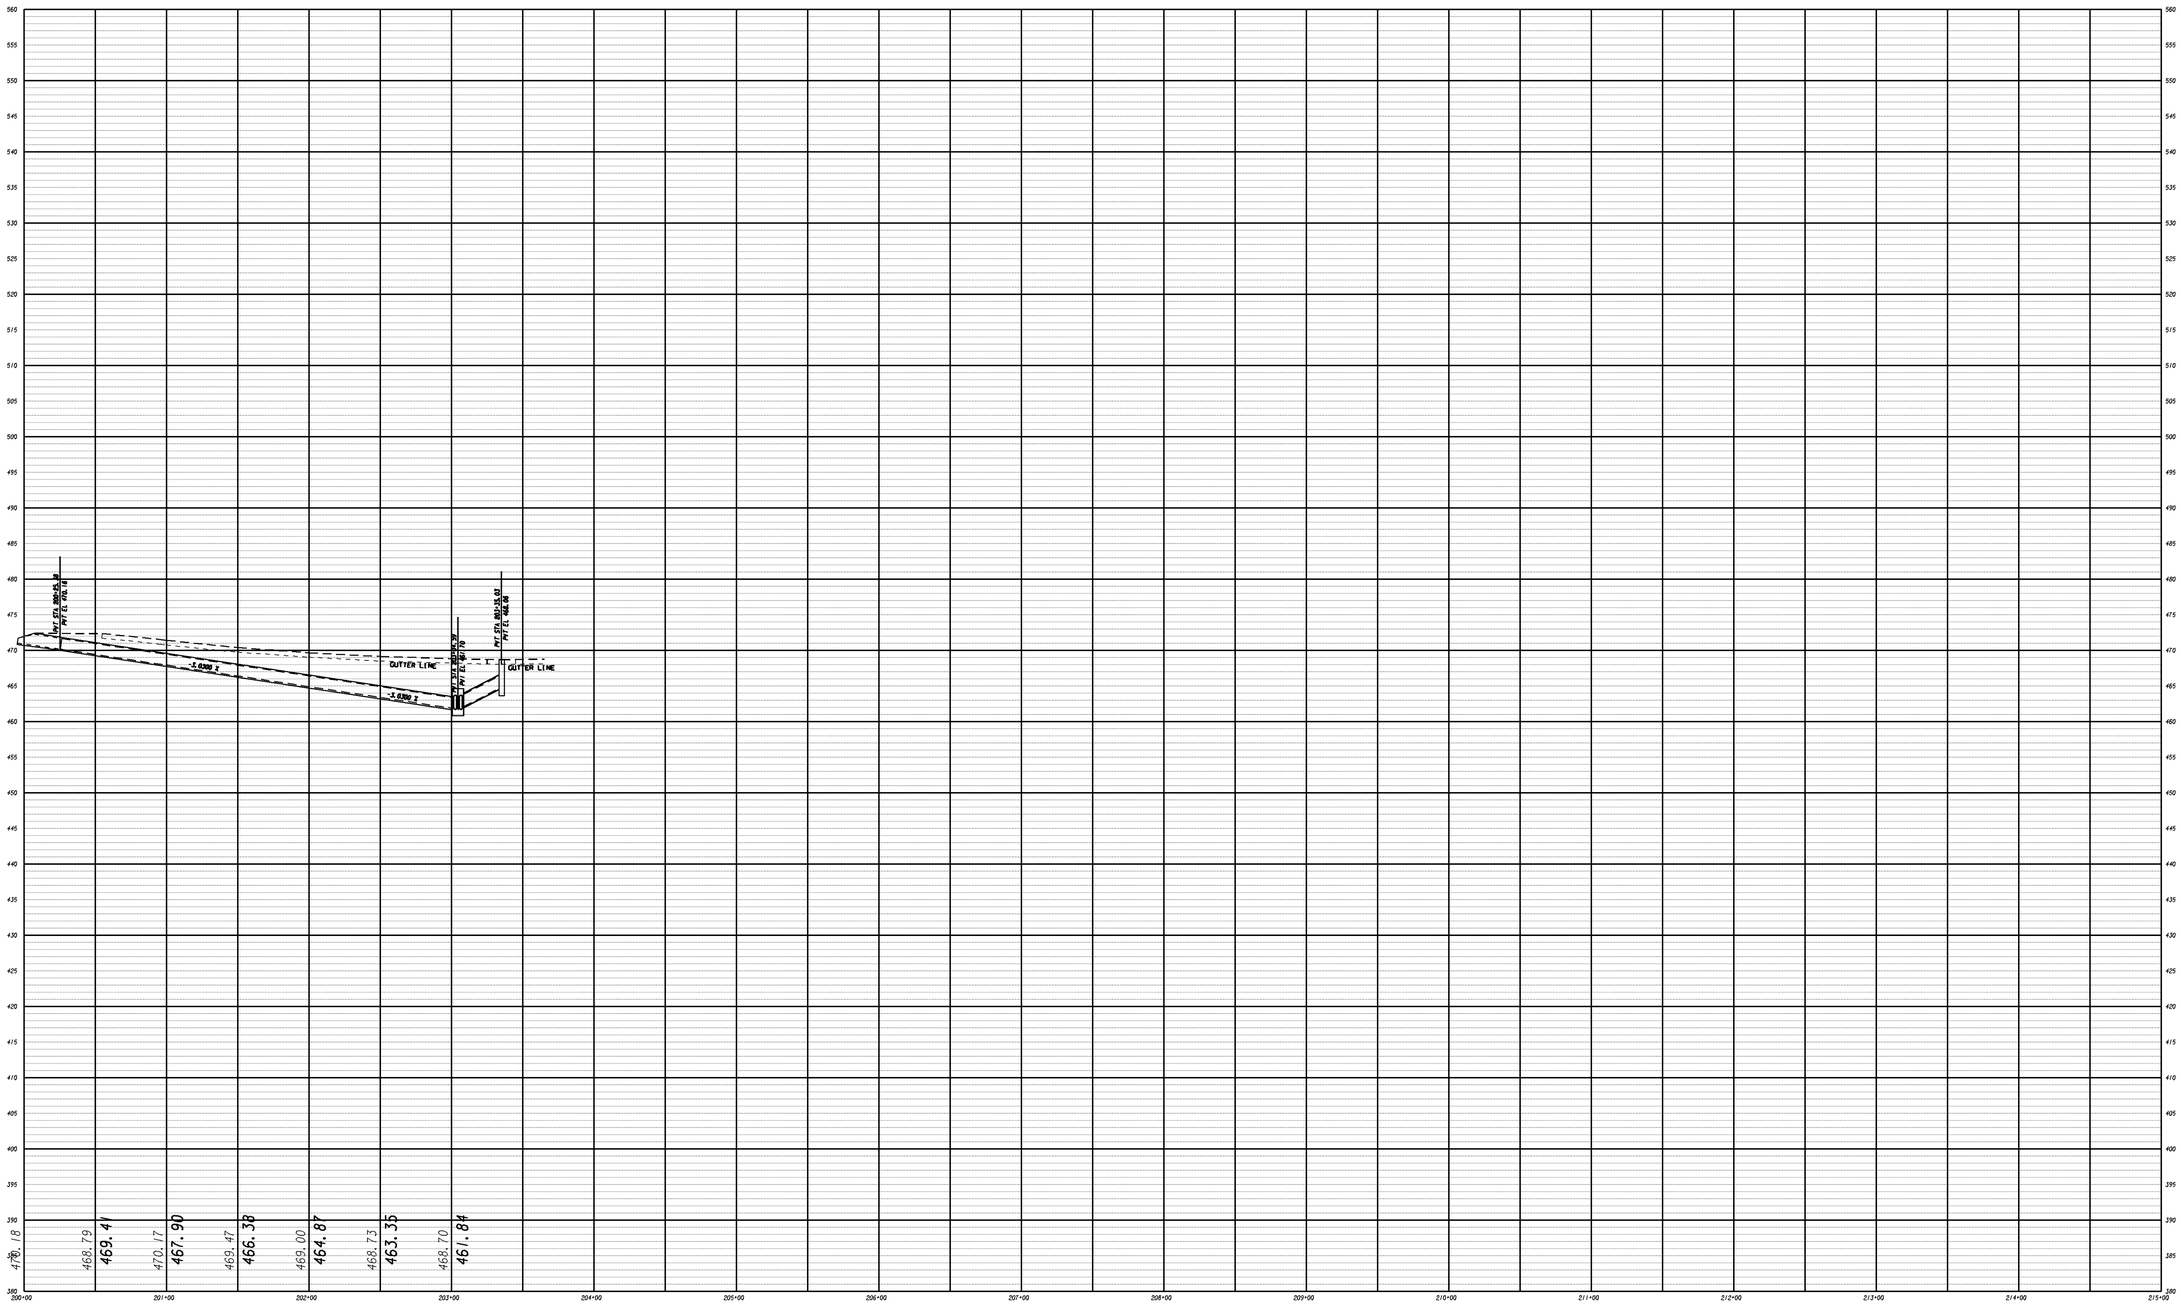

STATE OF GEORGIA
DEPARTMENT OF TRANSPORTATION
OFFICE OF DESIGN

S. R. #47 DRAINAGE PROFILE

DRAWING No.
22-004

8/9/2012
C:\KCData\231360\Microstation\dgn\DRAIN01_SYSTEM.DGN