STATE	PROJECT NUMBER	SHEET NO.	TOTAL SHEETS
GA.	STP00-0076-01(029)	132	268

REVISION	DATES

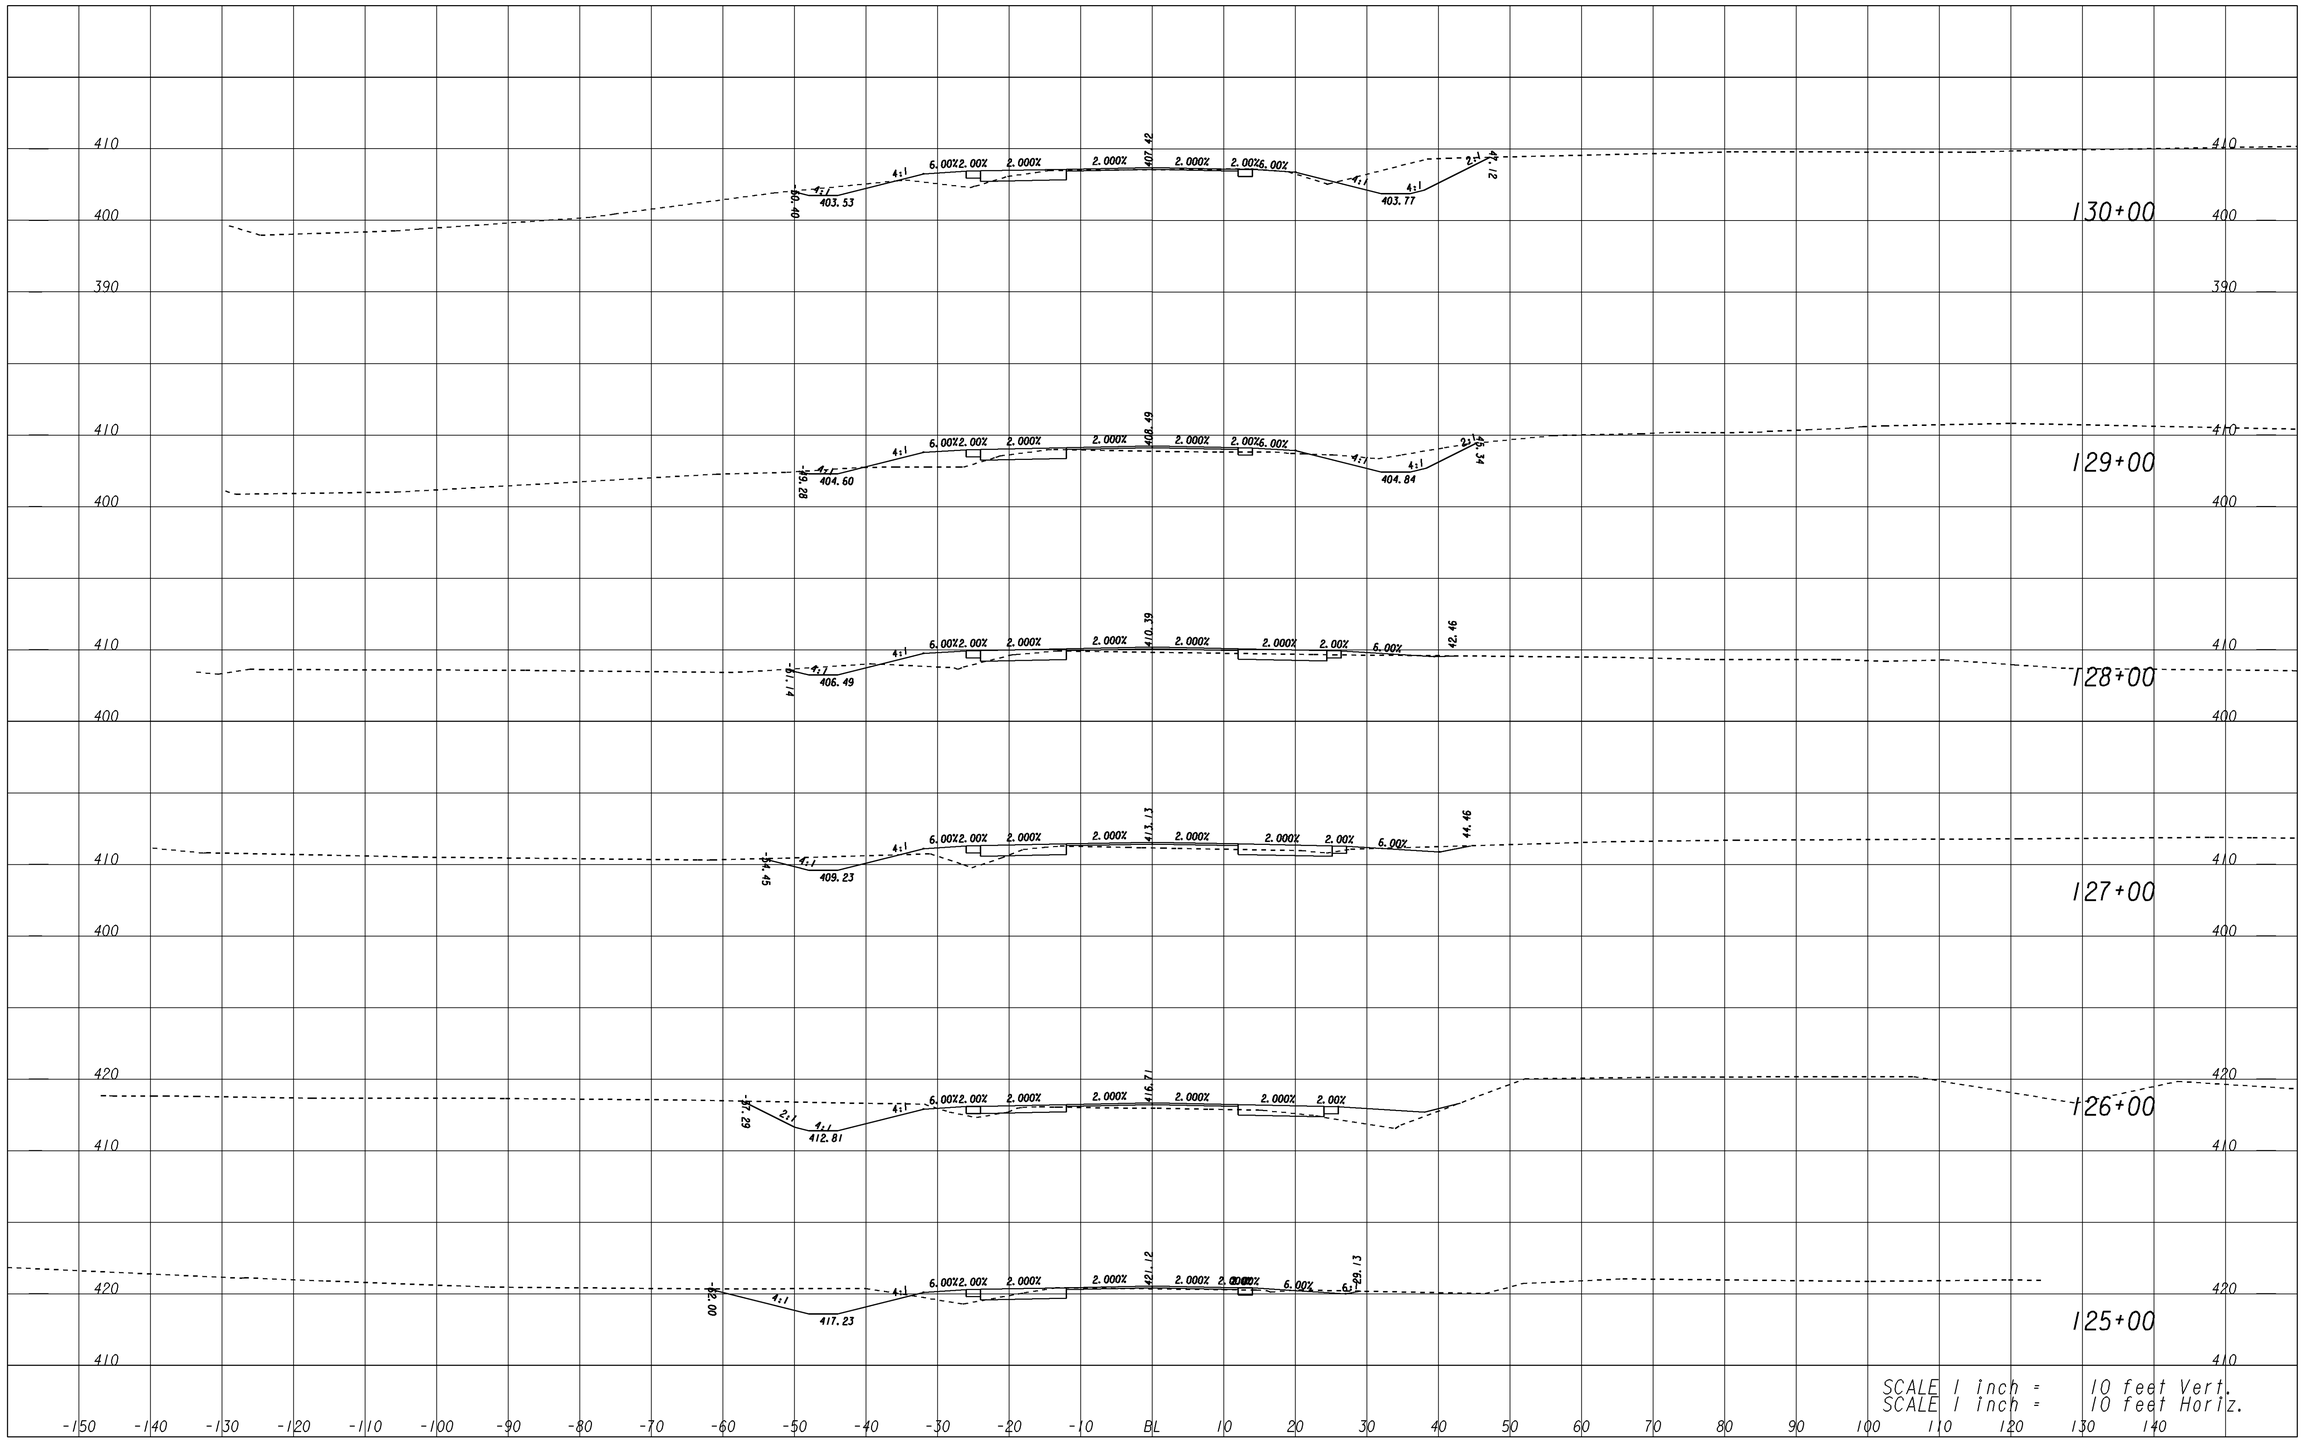

STP00-0076-01(029) / LINCOLN CO

STATE OF GEORGIA
DEPARTMENT OF TRANSPORTATION
OFFICE OF DESIGN

S. R. 47 CROSS-SECTIONS

DRAWING No.
23-021

8/9/2012
C:\KCData\231360\Microstation\dgn\231360_CROSS-SECT.DGN