STATE	PROJECT NUMBER	SHEET NO.	TOTAL SHEETS
G.A.	STP00 0076-01(029)	148	268

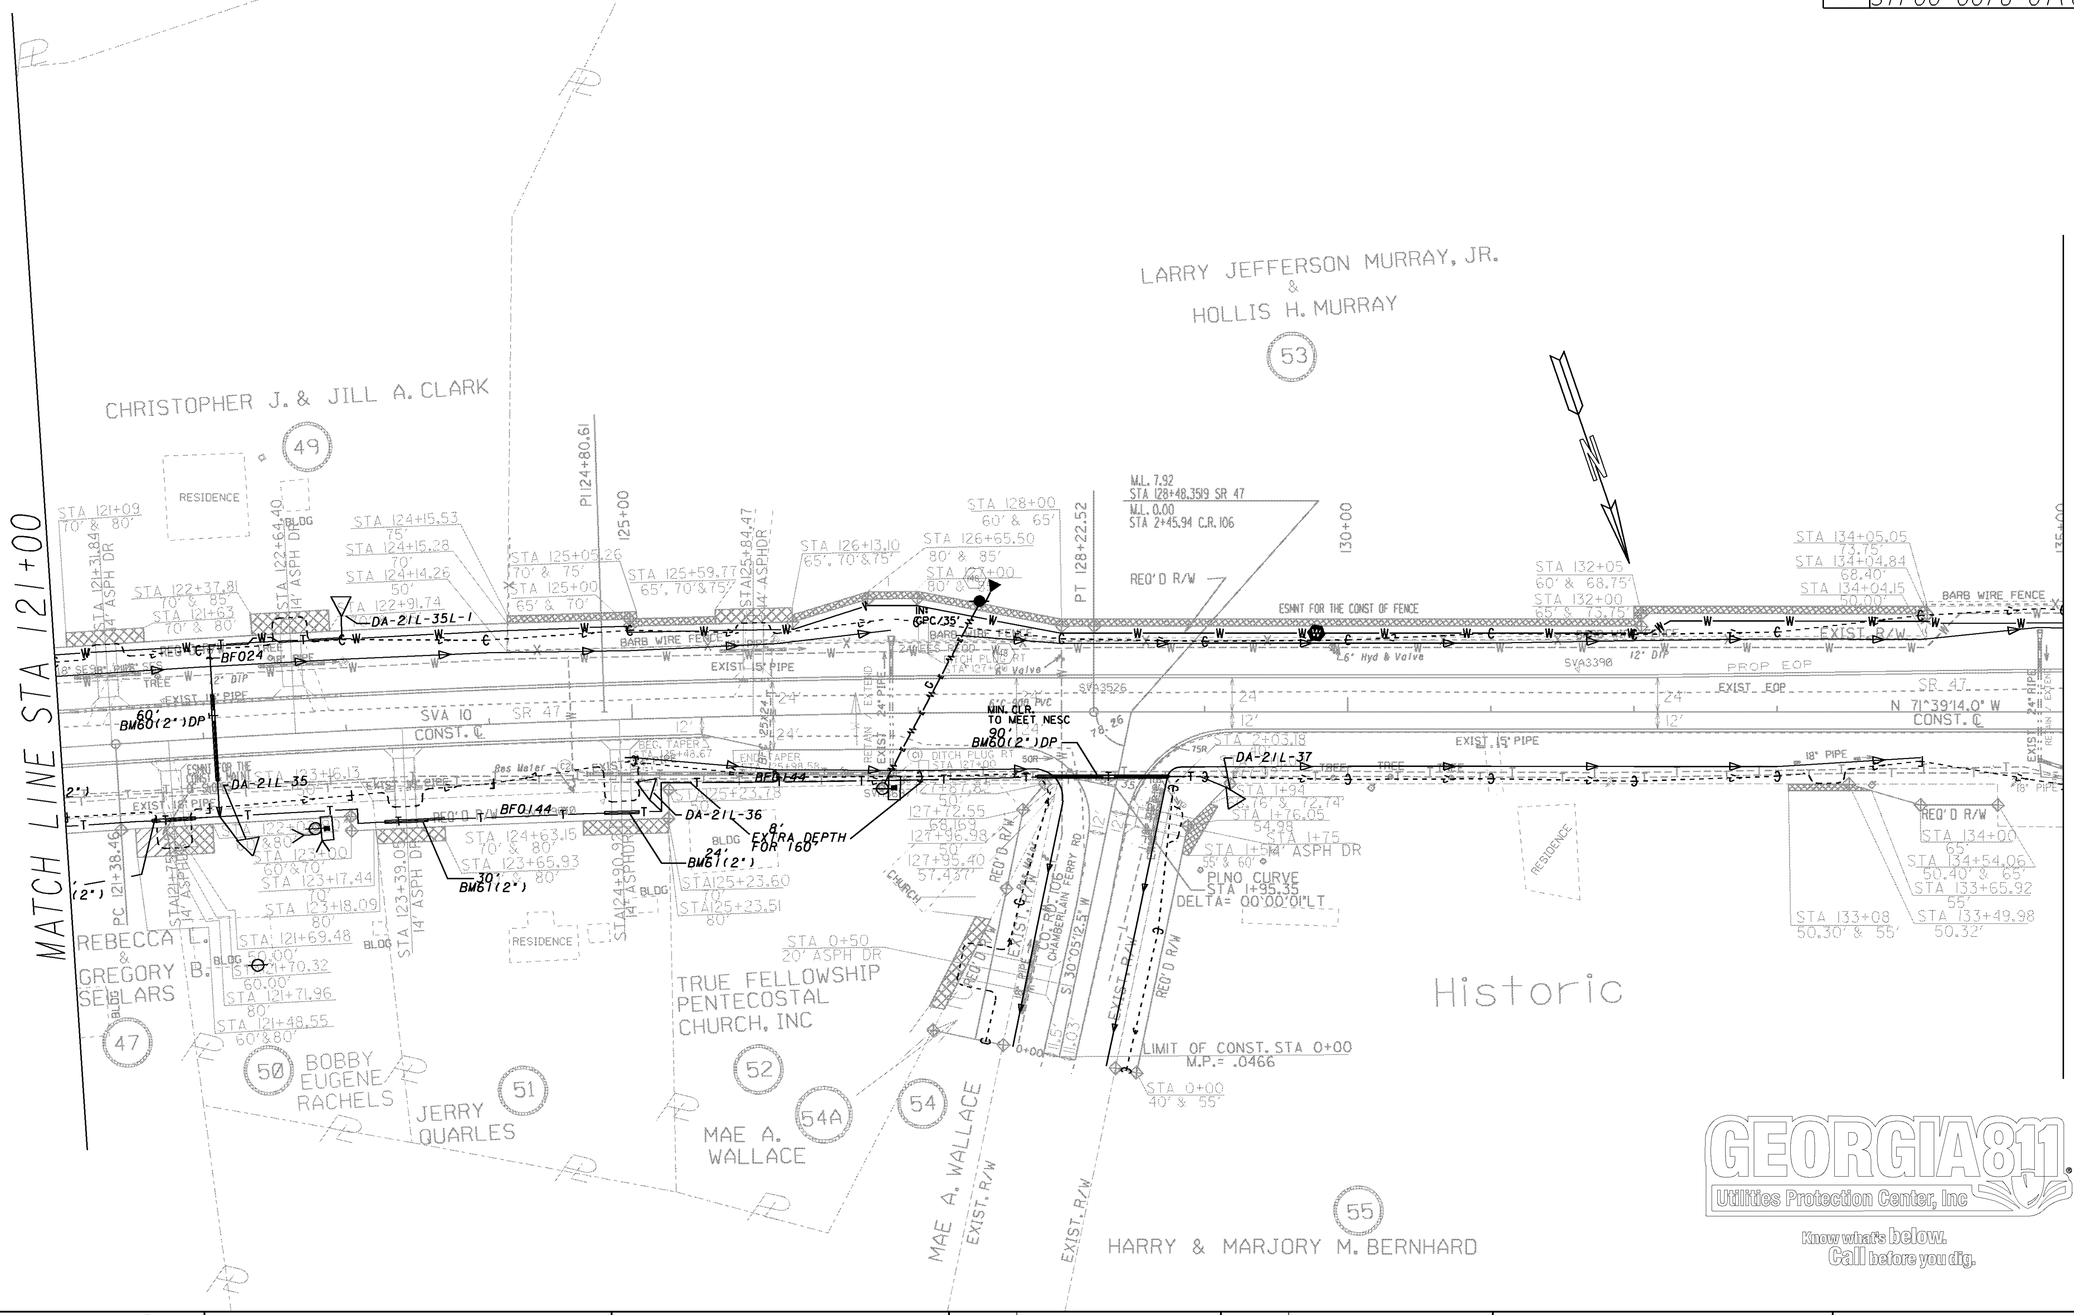

GEORGIA811
Utilities Protection Center, Inc
Know what's below.
Call before you dig.

PROPERTY AND EXISTING R/W LINE
REQUIRED R/W LINE
CONSTRUCTION LIMITS
EASEMENT FOR CONSTR & MAINTENANCE OF SLOPES
EASEMENT FOR CONSTR OF SLOPES
EASEMENT FOR CONSTR OF DRIVES

BEGIN LIMIT OF ACCESS.....BLA
END LIMIT OF ACCESS.....ELA
LIMIT OF ACCESS
REQUIRED R/W AND LIMIT OF ACCESS

SCALE IN FEET
0 50 100 200

DATE	REVISIONS	DATE	REVISIONS

Thu Aug 09 13:40:16 2012
Thu Aug 09 13:40:16 2012

GEORGIA
DEPARTMENT OF TRANSPORTATION
UTILITY PLAN
LINCOLN COUNTY
PI# 231360

DRAWING NO.
24-012