STATE	PROJECT NUMBER	SHEET NO.	TOTAL SHEETS
GA.	STP00 0076-01(029)	157	268

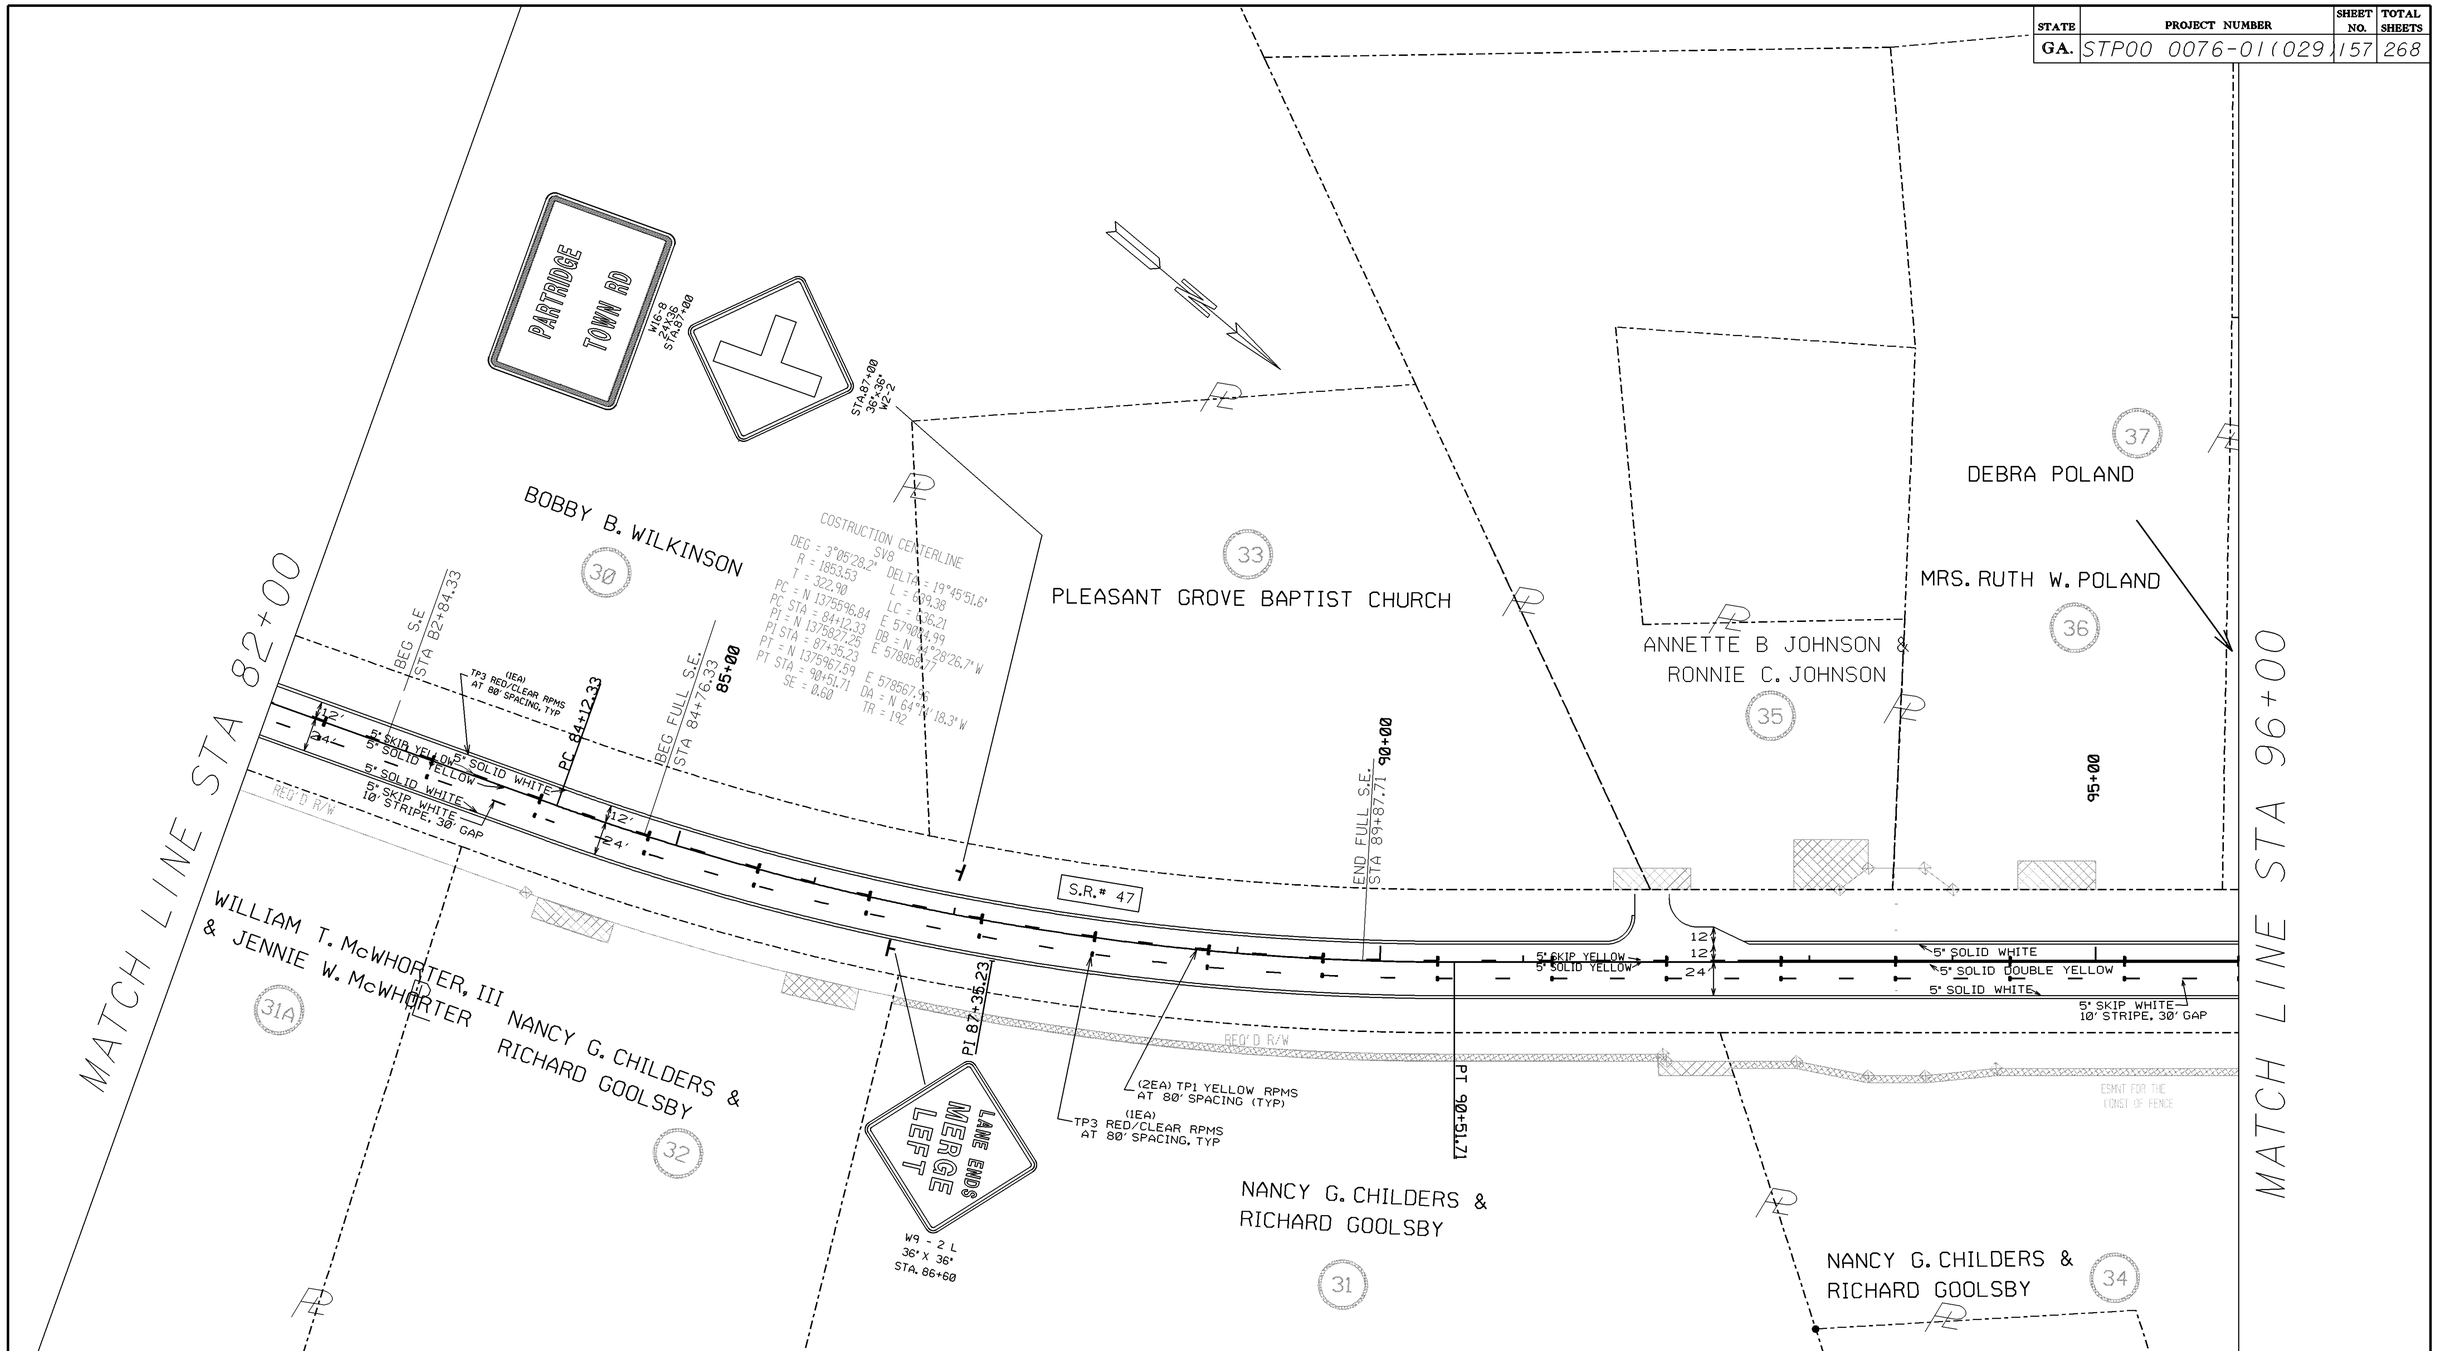

PROPERTY AND EXISTING R/W LINE	
REQUIRED R/W LINE	
CONSTRUCTION LIMITS	
EASEMENT FOR CONSTR & MAINTENANCE OF SLOPES	
EASEMENT FOR CONSTR OF SLOPES	
EASEMENT FOR CONSTR OF DRIVES	

BEGIN LIMIT OF ACCESS	BLA
END LIMIT OF ACCESS	ELA
LIMIT OF ACCESS	
REQUIRED R/W AND LIMIT OF ACCESS	

SCALE IN FEET
0 50 100 200

DATE	REVISIONS	DATE	REVISIONS

Thu Aug 09 13:38:40 2012
Thu Aug 09 13:38:40 2012

GEORGIA
DEPARTMENT OF TRANSPORTATION
SIGNING & STRIPING PLAN
LINCOLN COUNTY
PI# 231360

DRAWING NO.
26-008

CPDOT