STATE	PROJECT NUMBER	SHEET NO.	TOTAL SHEETS
GA.	STP00-0076-01(029)	259	268

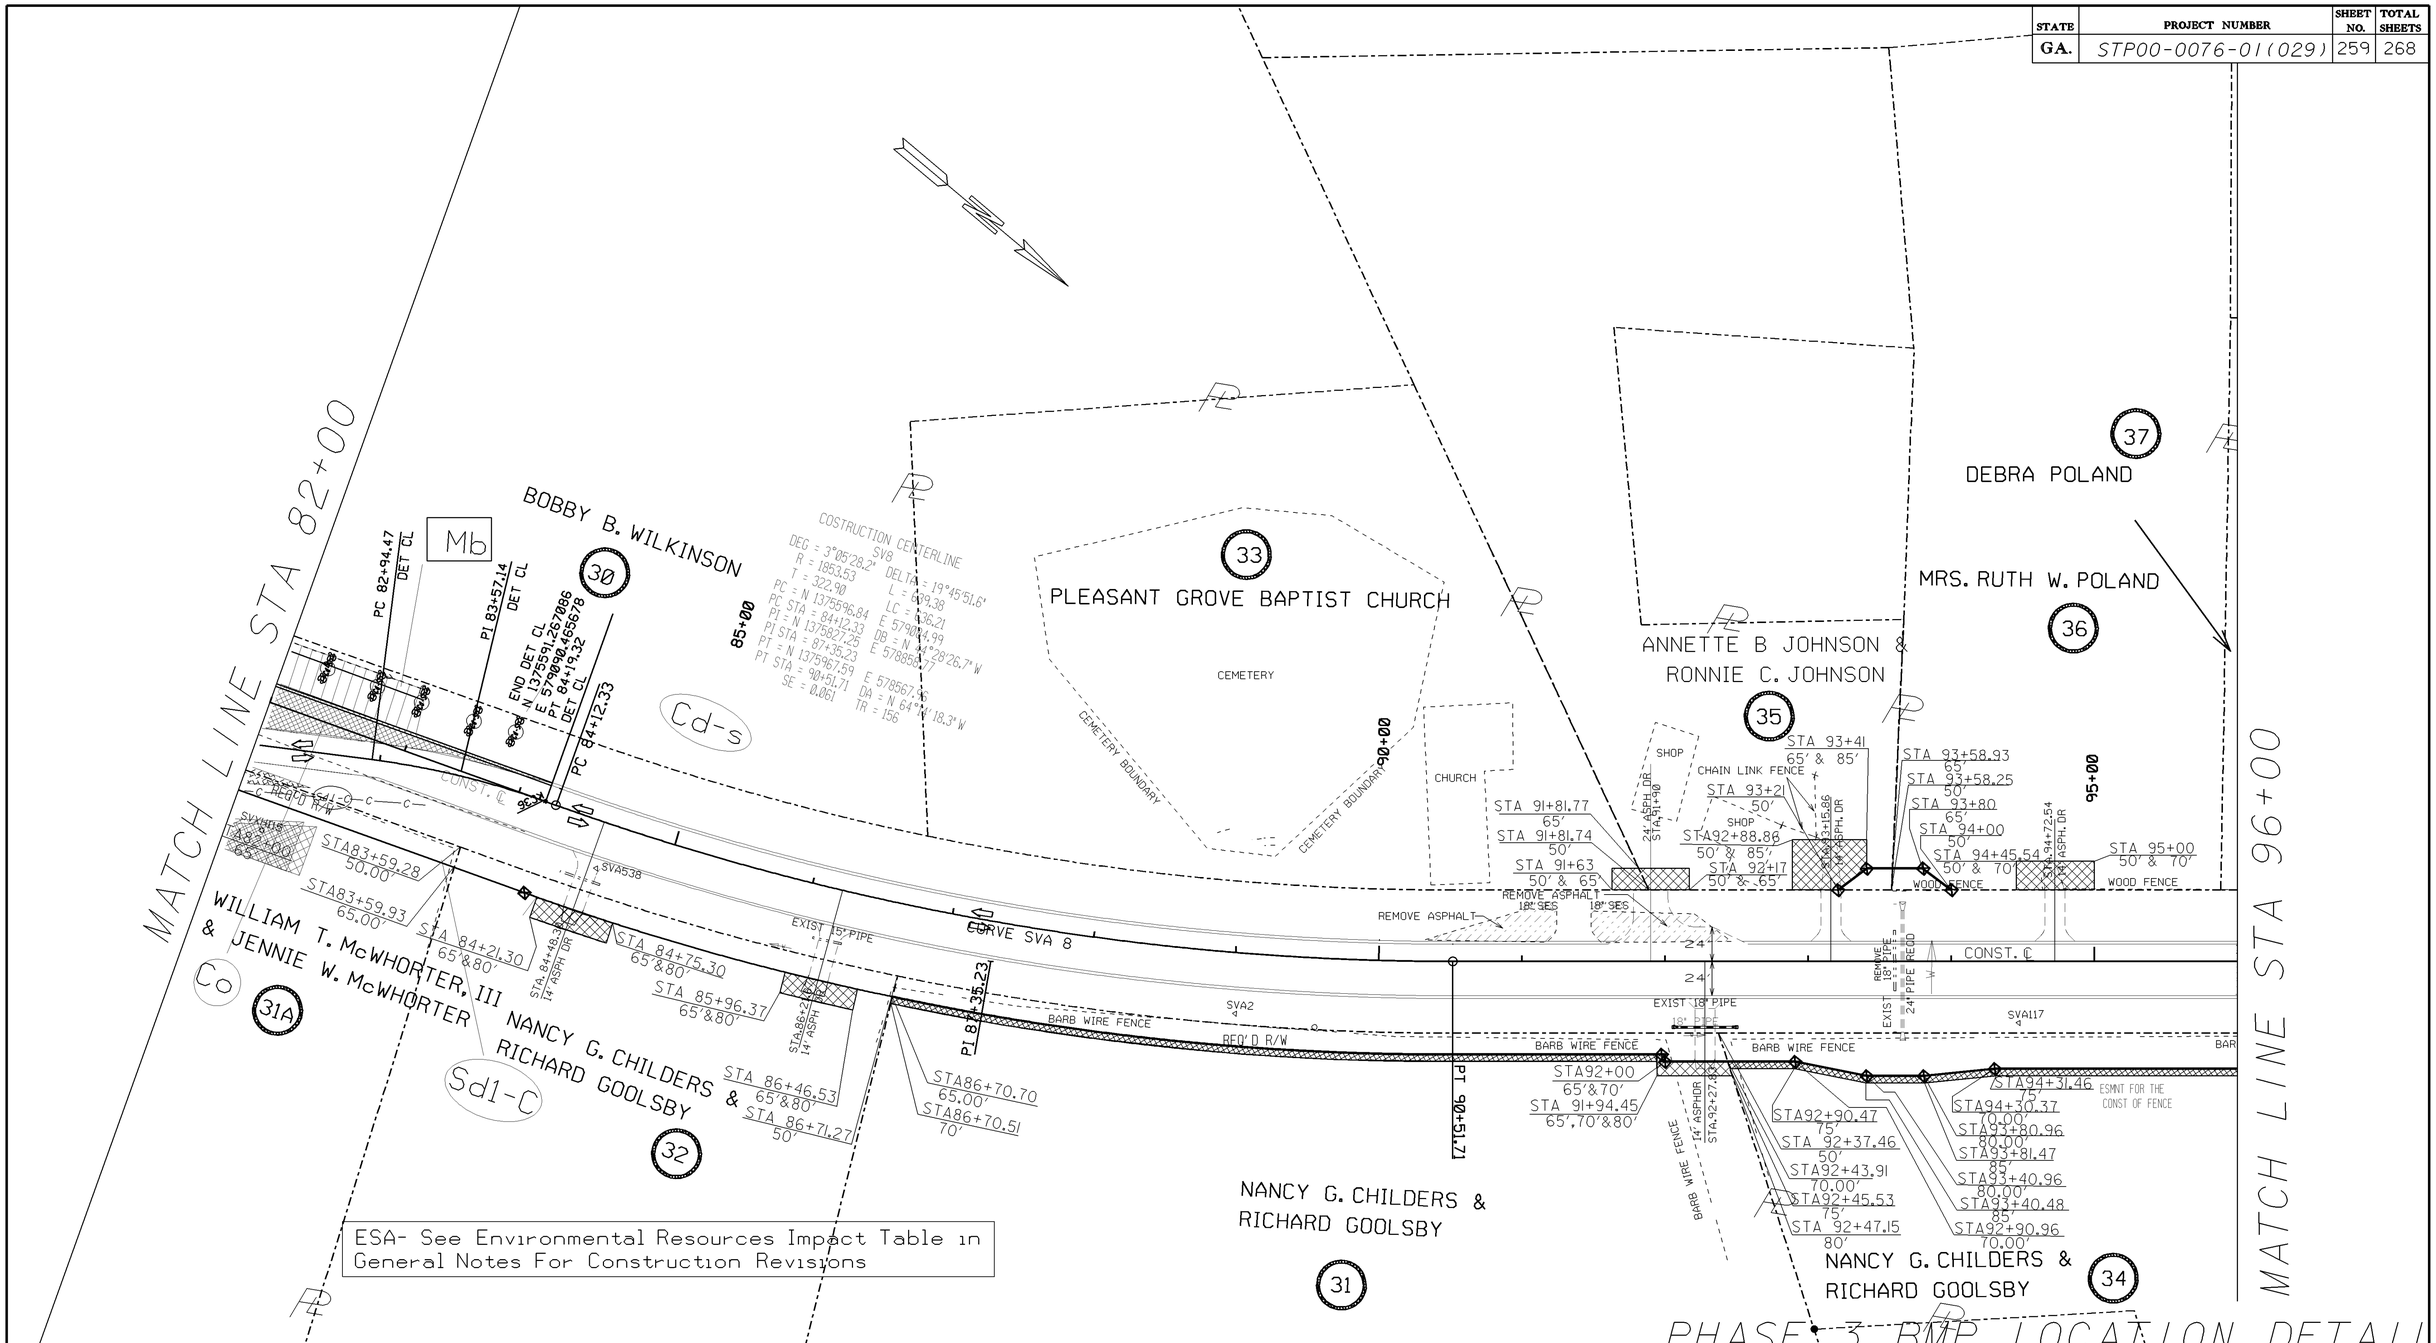

ESA- See Environmental Resources Impact Table in General Notes For Construction Revisions

PROPERTY AND EXISTING R/W LINE	
REQUIRED R/W LINE	
CONSTRUCTION LIMITS	
EASEMENT FOR CONSTR & MAINTENANCE OF SLOPES	
EASEMENT FOR CONSTR OF SLOPES	
EASEMENT FOR CONSTR OF DRIVES	

BEGIN LIMIT OF ACCESS	BLA
END LIMIT OF ACCESS	ELA
LIMIT OF ACCESS	
REQUIRED R/W AND LIMIT OF ACCESS	

SCALE IN FEET
0 50 100 200

DATE	REVISIONS	DATE	REVISIONS

Wed Sep 05 14:23:06 2012
Wed Sep 05 14:23:06 2012

GEORGIA
DEPARTMENT OF TRANSPORTATION
EROSION CONTROL PLAN
LINCOLN COUNTY
PI# 231360

54-030