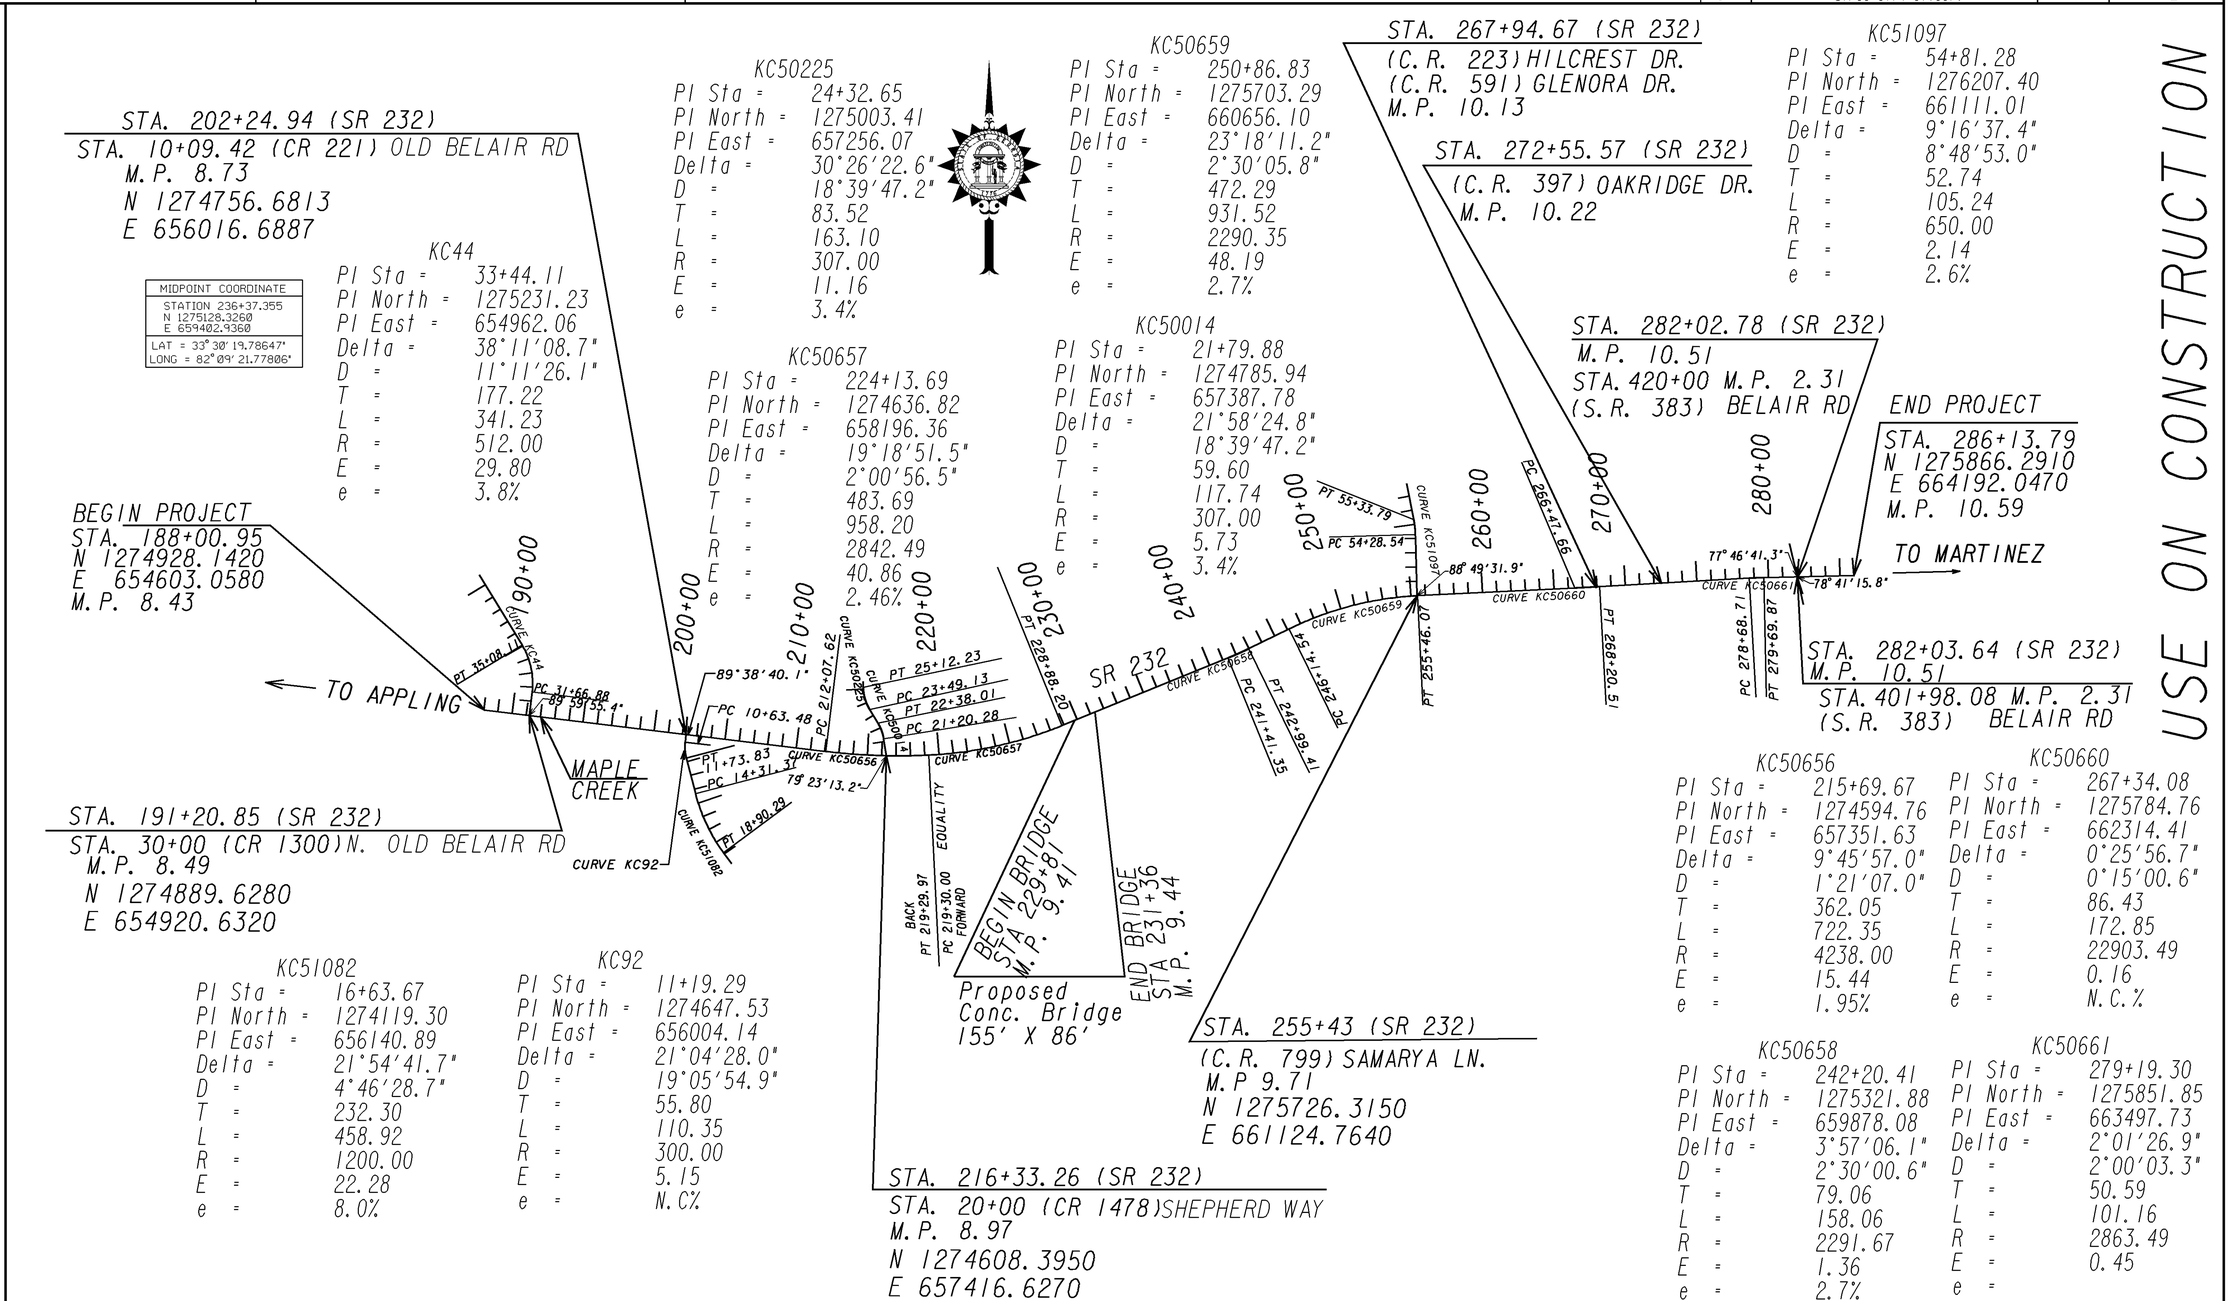


| REVISION DATES | | |
|---|---|---|
| 09-25-14 | | |

SCALE IN FEET
0 500 1000 2000

STATE OF GEORGIA
DEPARTMENT OF TRANSPORTATION
OFFICE: DISTRICT 2 - DESIGN
CONSTRUCTION OVER LAYOUT
PROJECT STP00-0174-01(007)
COLUMBIA COUNTY

DRAWING No. 11-001

1/5/2009 GPLN