VOID

3/7/2013 klangdon	\\gdot-dsn1\gocfg\resources\Gdot2007_Klp.tbl	X:\Columbia\231440\Microstation\231440_13-017.dgn	STATE	PROJECT NUMBER	SHEET NO.	TOTAL SHEETS
			GA	STP00-0174-01(007)	42	442

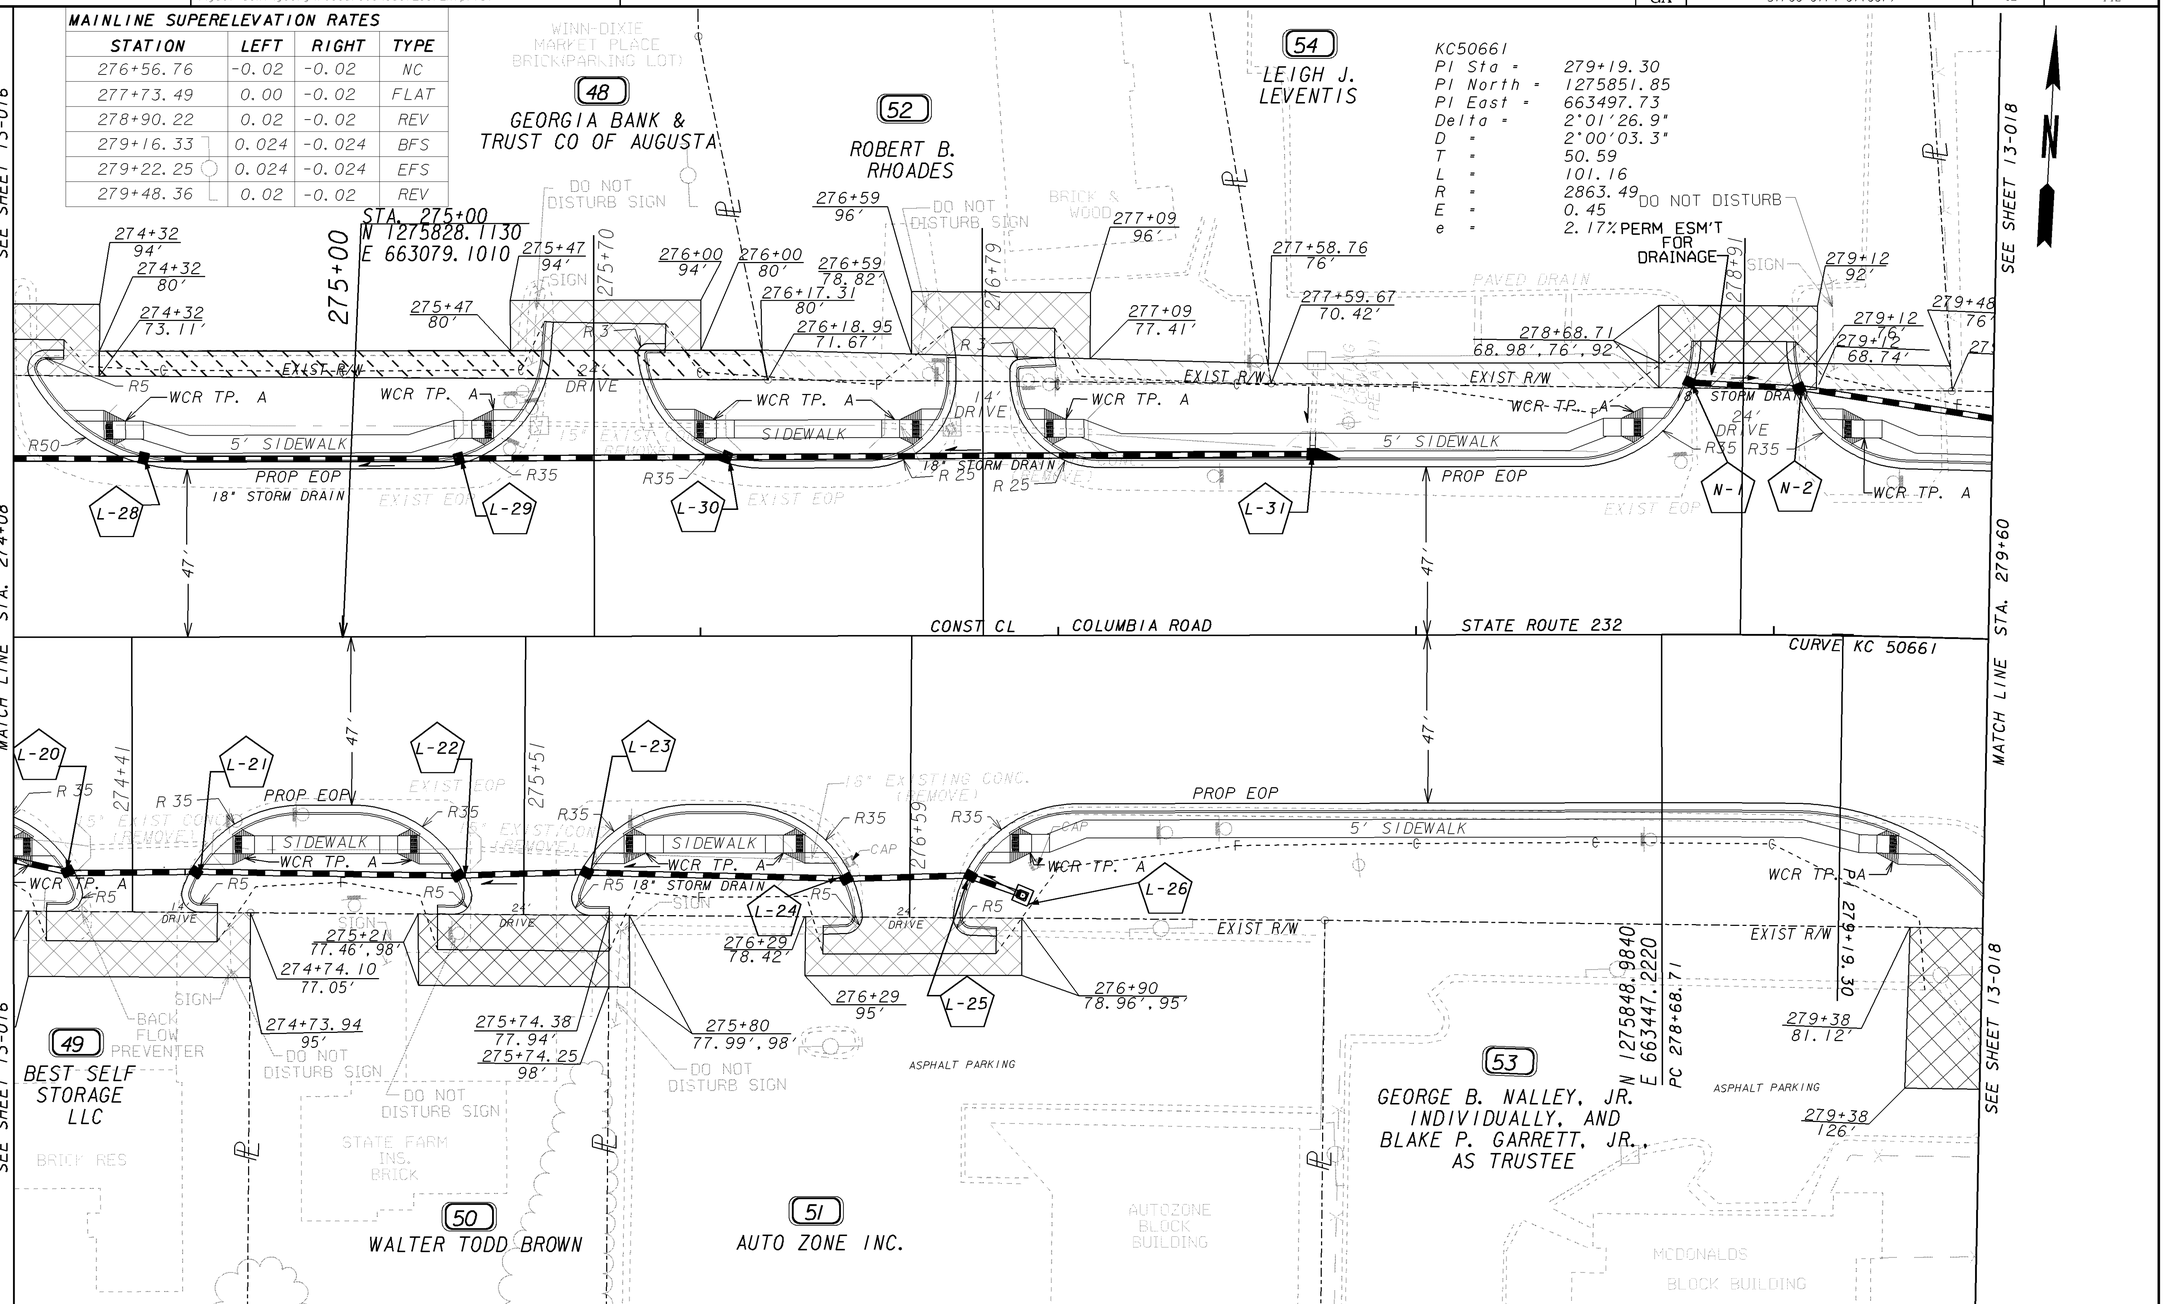

MAINLINE SUPERELEVATION RATES			
STATION	LEFT	RIGHT	TYPE
276+56.76	-0.02	-0.02	NC
277+73.49	0.00	-0.02	FLAT
278+90.22	0.02	-0.02	REV
279+16.33	0.024	-0.024	BFS
279+22.25	0.024	-0.024	EFS
279+48.36	0.02	-0.02	REV

PROPERTY AND EXISTING R/W LINE
REQUIRED R/W LINE
CONSTRUCTION LIMITS
EASEMENT FOR CONSTR & MAINTENANCE OF SLOPES
EASEMENT FOR CONSTR OF SLOPES
EASEMENT FOR CONSTR OF DRIVES

BEGIN LIMIT OF ACCESS.....BLA
END LIMIT OF ACCESS.....ELA
LIMIT OF ACCESS
REQUIRED R/W AND LIMIT OF ACCESS

GEORGIA
DEPARTMENT OF TRANSPORTATION

SCALE IN FEET
0 20 40 80

REVISION DATES

STATE OF GEORGIA
DEPARTMENT OF TRANSPORTATION
OFFICE: DISTRICT 2 DESIGN - TENNILLE

MAINLINE PLAN

STP00-0174-01(007)
COLUMBIA COUNTY

DRAWING No. 13-017