3/7/2013 8:36:52 AM \\GDOT-DSN1\GOPLOT\OCF\d2_PDF_Out_mono_200dpi.pcf klangdon X:\Columbia\231440\Microstation\231440_22-015.prf

VOID

STATE	PROJECT NUMBER	SHEET NO.	TOTAL SHEETS
GA.	STP00-0174-01(007)	108	442

REVISION DATES	

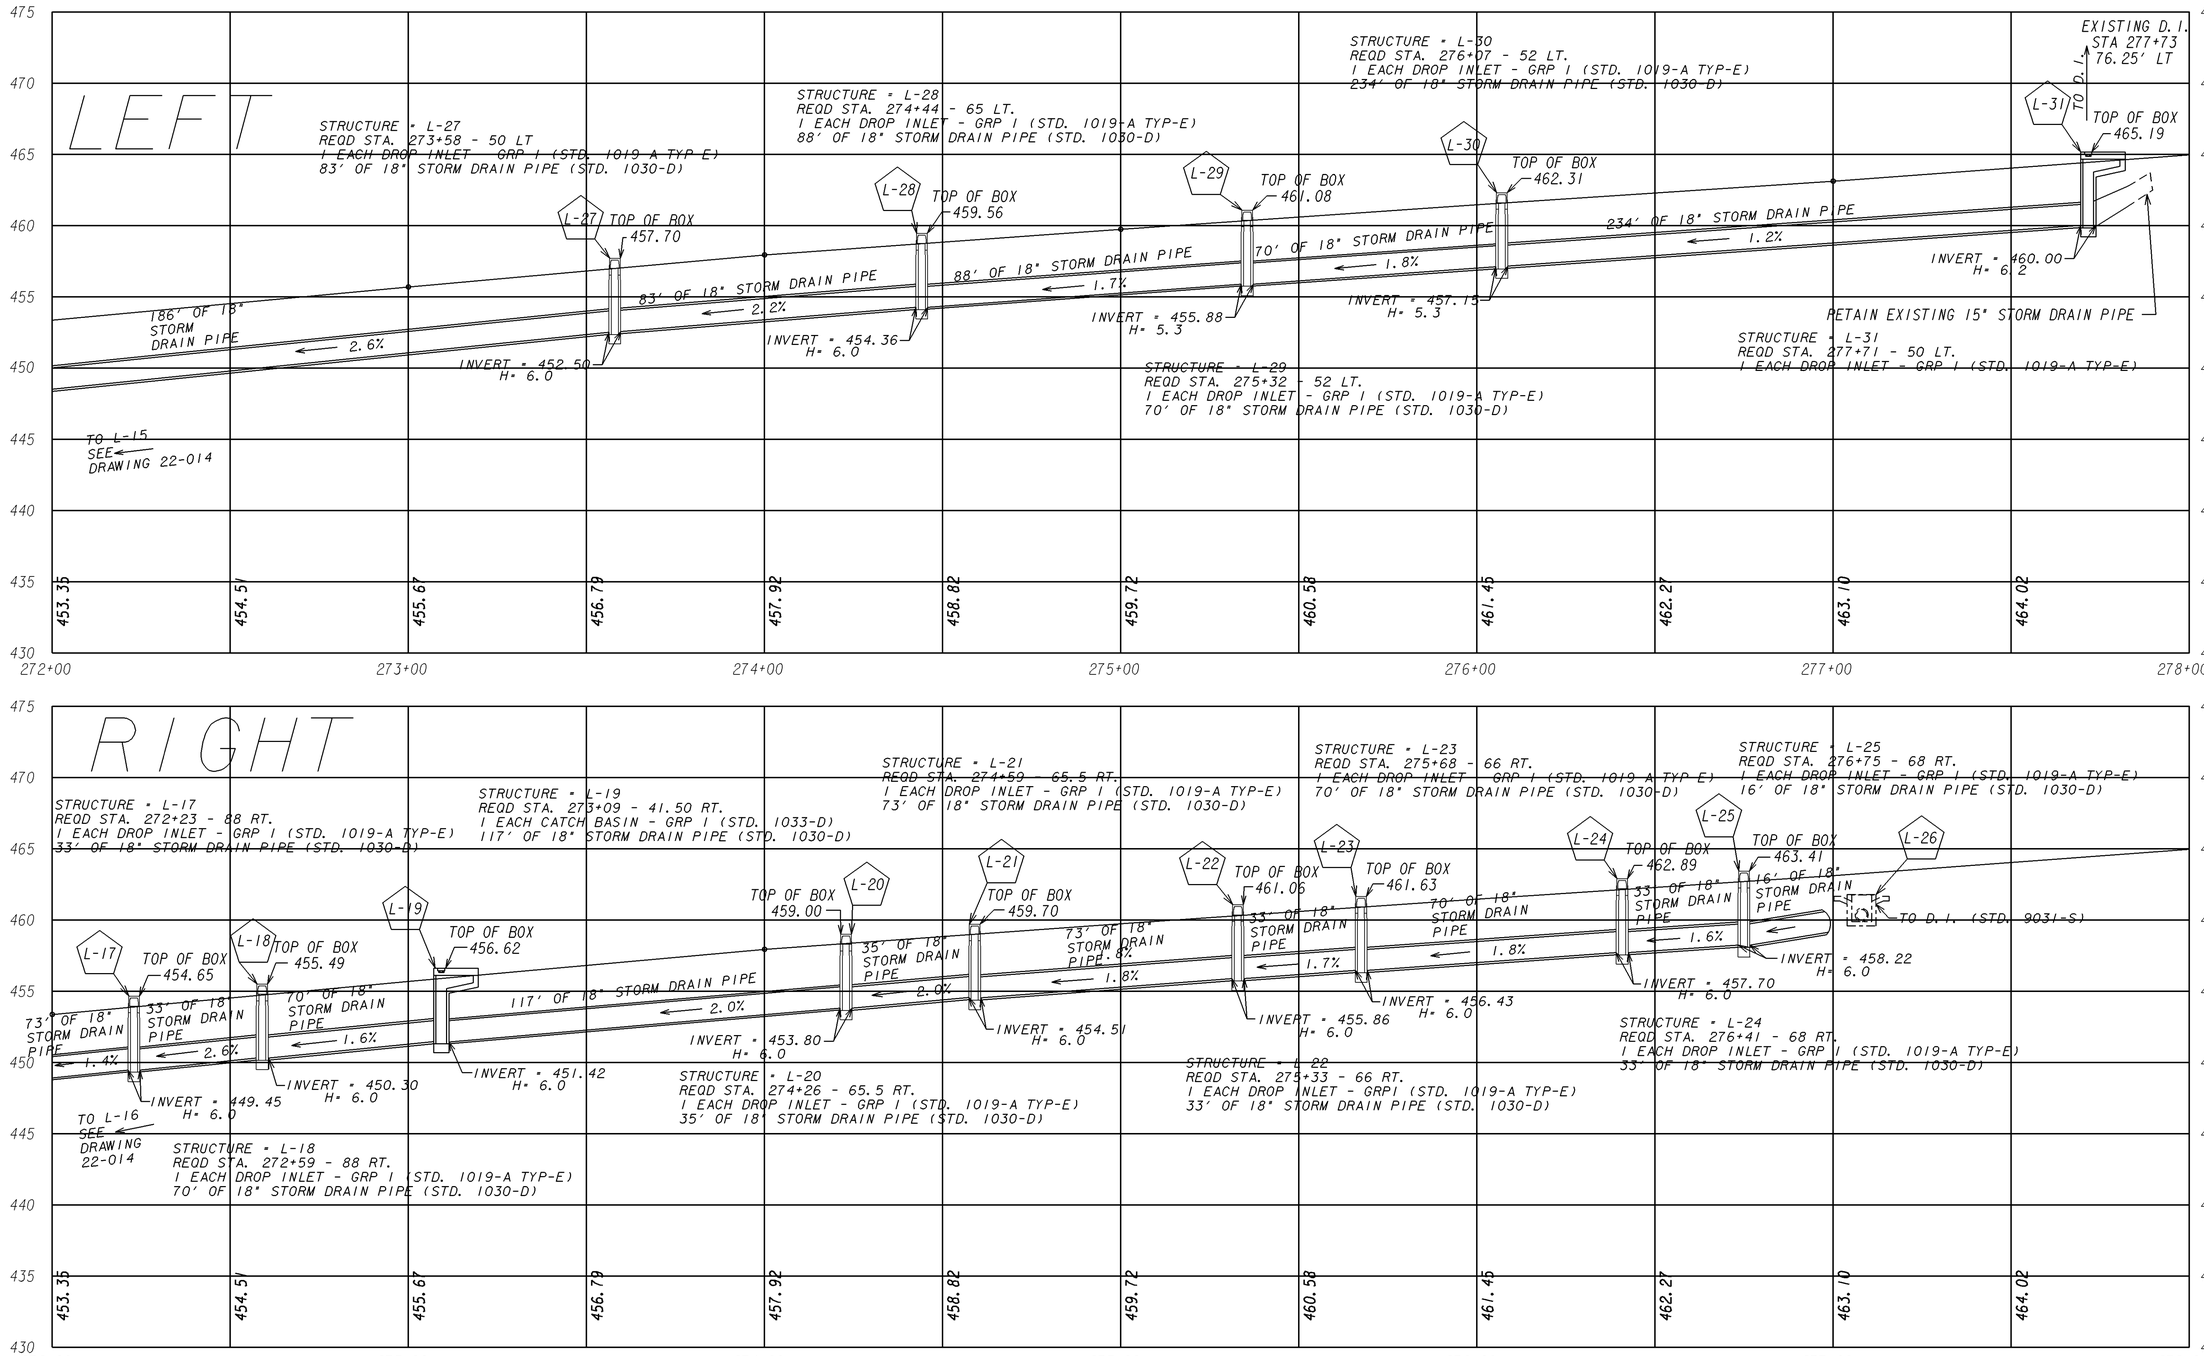

SCALE	STATE OF GEORGIA	SR 232 - COLUMBIA RD	DRAWING No.
VERT. = 5' HORZ. = 50'	DEPARTMENT OF TRANSPORTATION OFFICE OF DISTRICT 2 DESIGN	DRAINAGE PROFILE	22-015

3/7/2013
X:\Columbia\231440\Microstation\231440DRNGPR01.DGN

3/7/2013 8:36:52 AM \\GDOT-DSN1\GOPLOT\OCF\d2_PDF_Out_mono_200dpi.pcf klangdon X:\Columbia\231440\Microstation\231440_22-015.prf D2-Tenville