5/7/2013 rotanner	Tue May 07 11:31:50 2013	\\gdot-dsn1\gocfg\resources\Gdot2007_Klp.tbl	O:\Newton\231625 STP00-0163-01(015) Newton Co\Microstation\NEW DGN FILES\231625_ER10.dgn	STATE	PROJECT NUMBER	SHEET NO.	TOTAL SHEETS
				GA	STP00-0163-01(015)	142	162

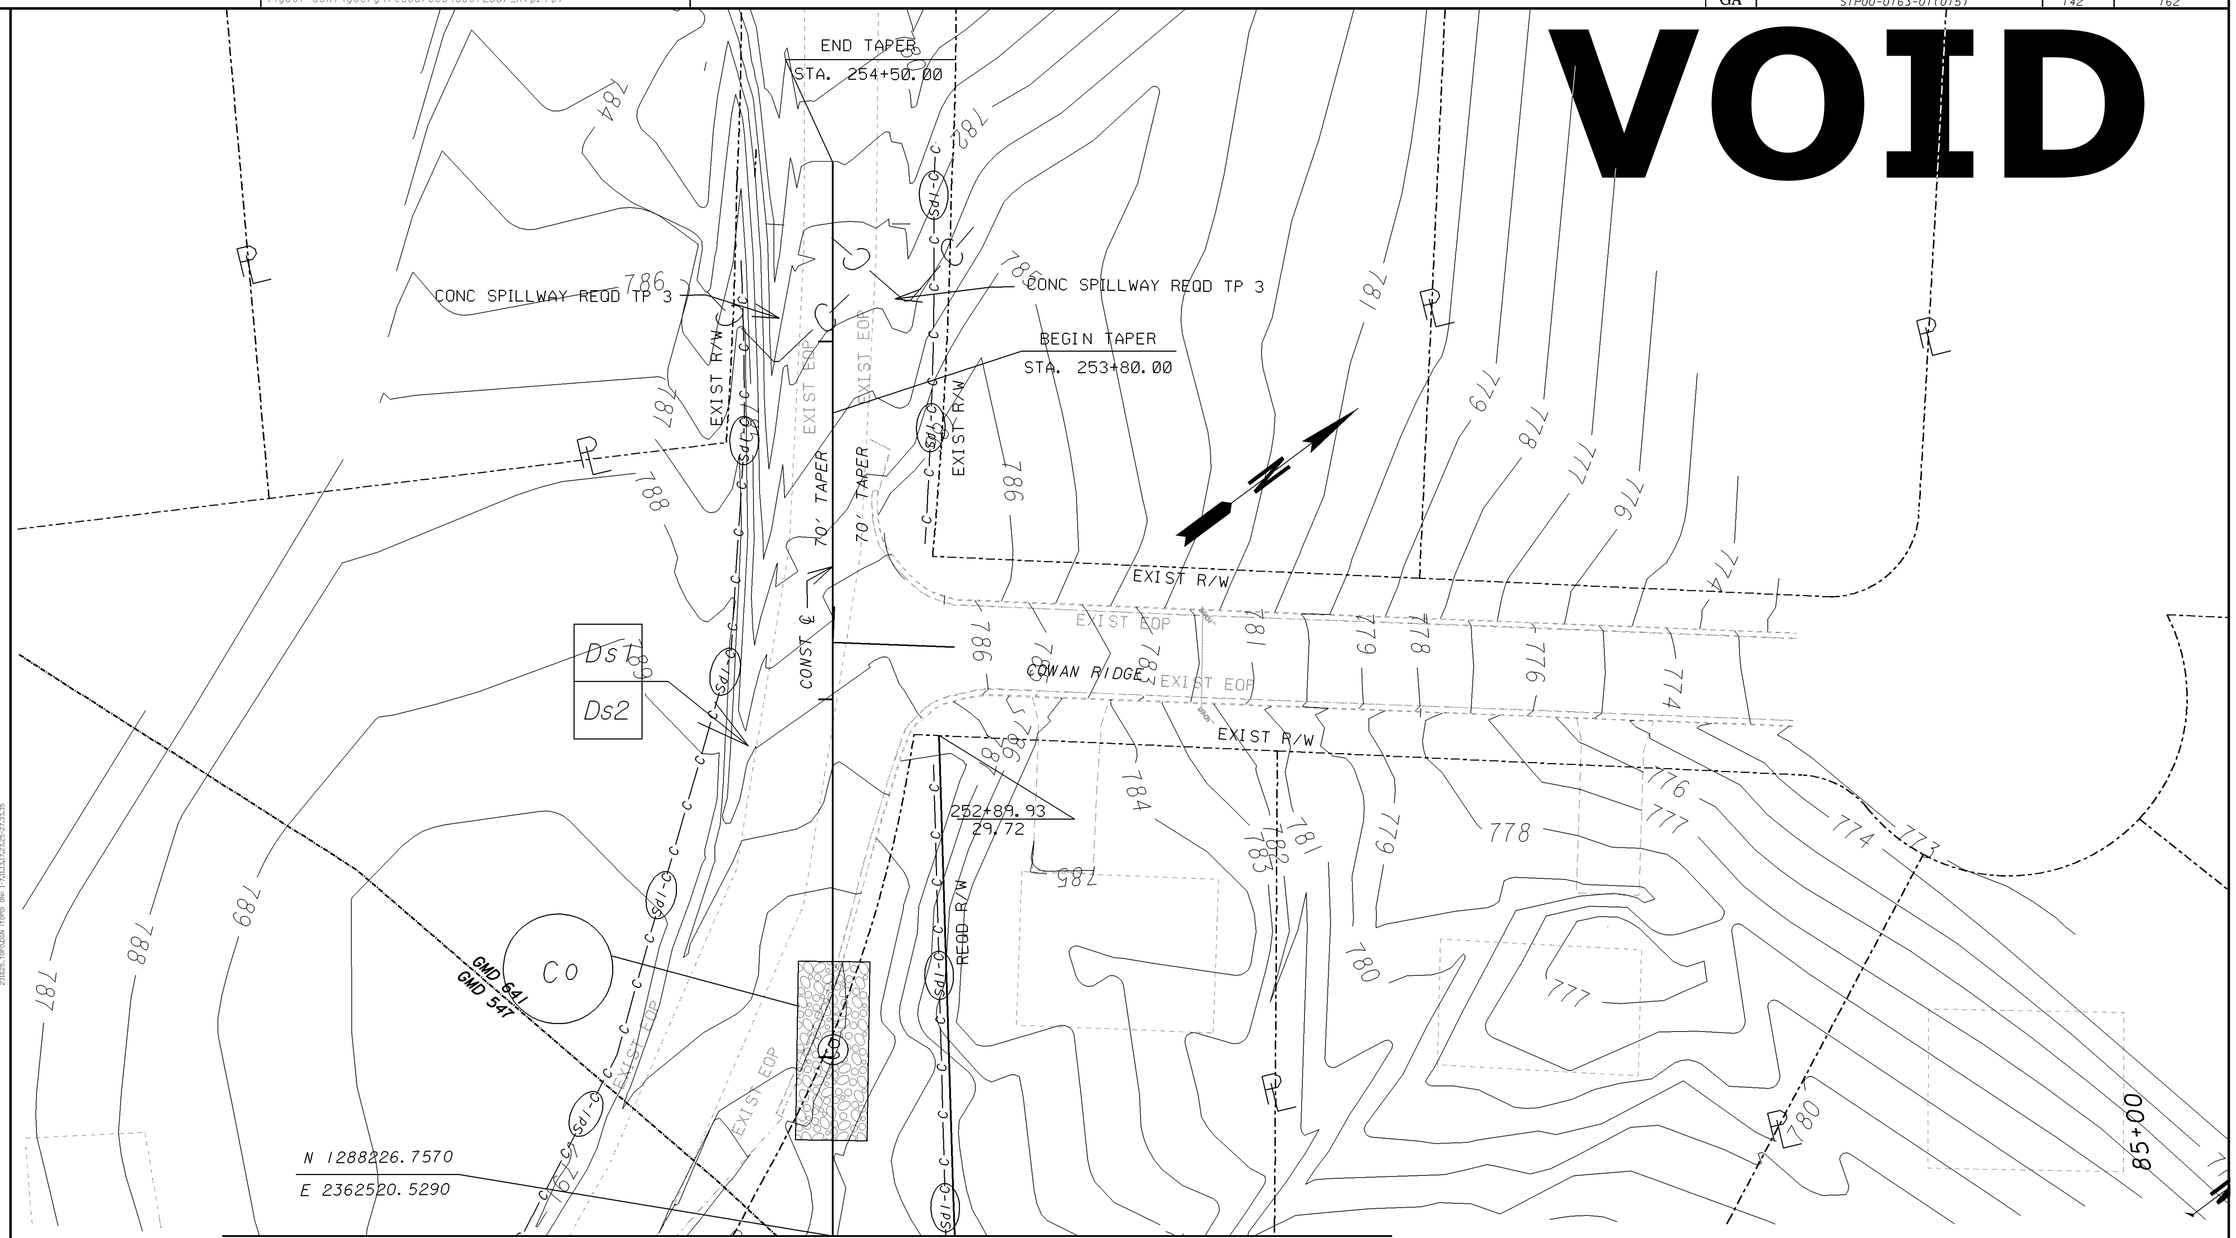

PROPERTY AND EXISTING R/W LINE	BEGIN LIMIT OF ACCESS.....BLA
REQUIRED R/W LINE	END LIMIT OF ACCESS.....ELA
CONSTRUCTION LIMITS	LIMIT OF ACCESS
EASEMENT FOR CONSTR & MAINTENANCE OF SLOPES	REQ'D R/W & LIMIT OF ACCESS
EASEMENT FOR CONSTR OF SLOPES	
EASEMENT FOR CONSTR OF DRIVES	

GEORGIA
DEPARTMENT OF TRANSPORTATION

SCALE IN FEET
0 20 40 80

REVISION DATES

STATE OF GEORGIA
DEPARTMENT OF TRANSPORTATION
OFFICE: DISTRICT 2-TENNILLE

BMP LOCATION DETAILS

STP00-0163-01(015)
NEWTON COUNTY

DRAWING No. 54-010

1/5/2009 GPLN