VOID

CURVE 1
PI STA = 333+80.97
Δ = 3°17'30.52" RT
D = 0°25'27.89"
T = 387.91'
L = 775.61'
R = 13500.00'
e = NORMAL CROWN
PI N = 938506.28
PI E = 797125.26

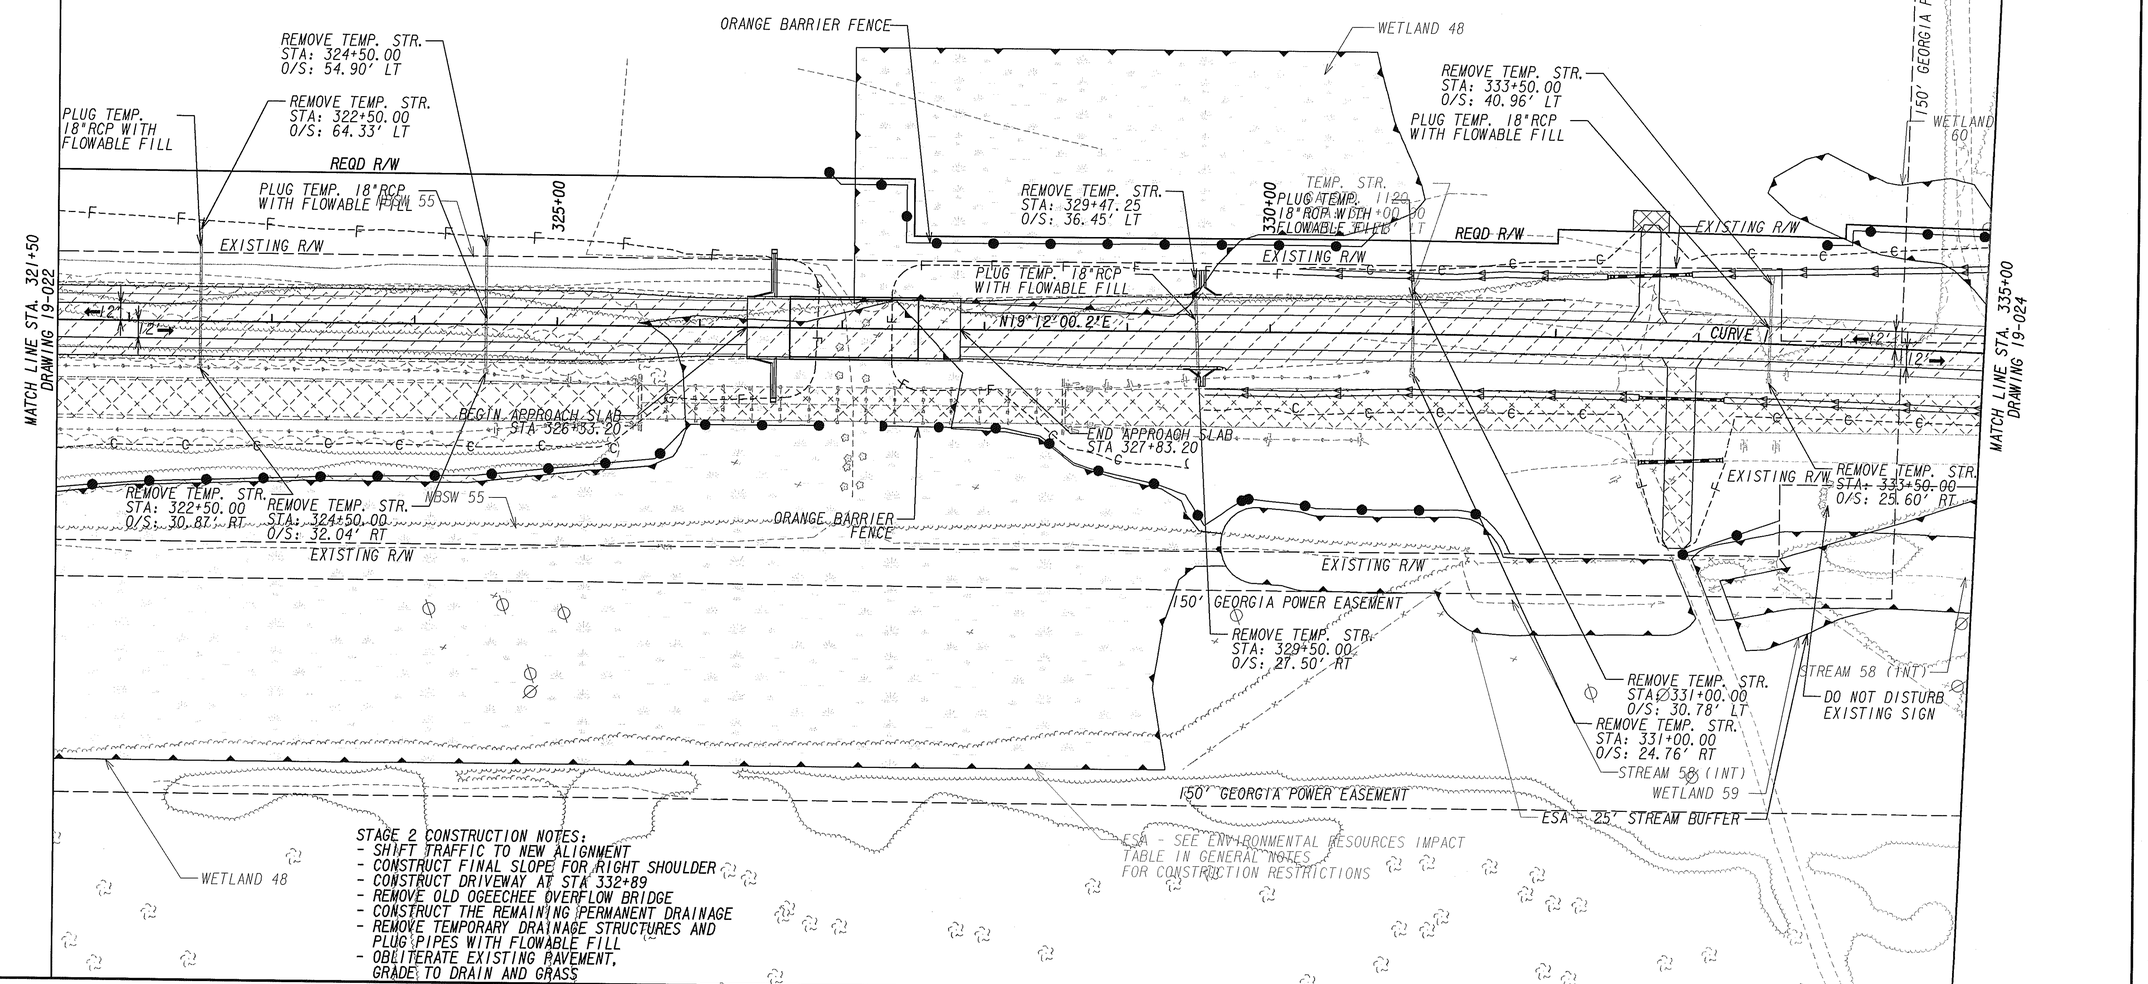

STAGE 2 CONSTRUCTION NOTES:
- SHIFT TRAFFIC TO NEW ALIGNMENT
- CONSTRUCT FINAL SLOPE FOR RIGHT SHOULDER
- CONSTRUCT DRIVEWAY AT STA 332+89
- REMOVE OLD OGEECHEE OVERFLOW BRIDGE
- CONSTRUCT THE REMAINING PERMANENT DRAINAGE
- REMOVE TEMPORARY DRAINAGE STRUCTURES AND PLUG PIPES WITH FLOWABLE FILL
- OBLITERATE EXISTING PAVEMENT, GRADE TO DRAIN AND GRASS

MAINTENANCE OF TRAFFIC LEGEND

CONSTRUCTION THIS STAGE	MILL AND INLAY	TEMPORARY PAVEMENT
CONSTRUCTED PREVIOUS STAGE	LEVELING AND OVERLAY	TRAFFIC THIS STAGE

HNTB
3715 NORTHSIDE PARKWAY, NW
200 NORTHCREEK, SUITE 800
ATLANTA, GEORGIA 30327

SCALE IN FEET
0 50 100 200

REVISION DATES

STATE OF GEORGIA
DEPARTMENT OF TRANSPORTATION
OFFICE: PROGRAM DELIVERY

CONSTRUCTION STAGING
STAGE 2

PROJECT: U.S. 301/S.R. 73 BRIDGE REPLACEMENTS (PI# 231680/70)
COUNTY: SCREVEN

DRAWING No. 19-023

3/1/2007 GR3E06