DATE$$$
$USER$

PRF
$$PENTABLE$$

DGN
GRWCOV

STATE	PROJECT NUMBER	SHEET NO.	TOTAL SHEETS
GA	BRN00-0068-02(024) & BHN00-0068-02(023)	202	235

DEPARTMENT OF TRANSPORTATION
STATE OF GEORGIA

VOID

EROSION, SEDIMENTATION, & POLLUTION CONTROL PLAN

BRIDGE REPLACEMENTS ON S.R.73/U.S.301 OVER NORFOLK SOUTHERN RR AND OGEECHEE RIVER OVERFLOW

FEDERAL AID PROJECT

BRN00-0068-02(024) & BHN00-0068-02(023)

SCREVEN COUNTY

FEDERAL ROUTE 301

STATE ROUTE 73

P.I. NO. 231680 & 231670

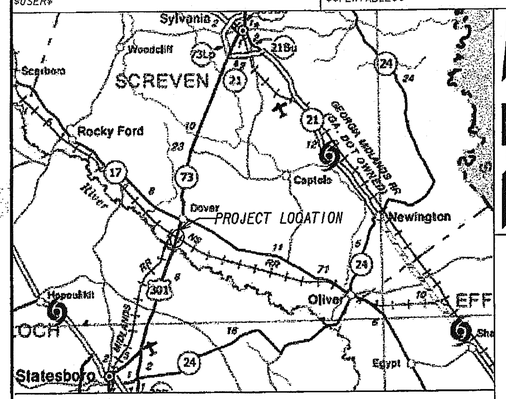

LOCATION SKETCH

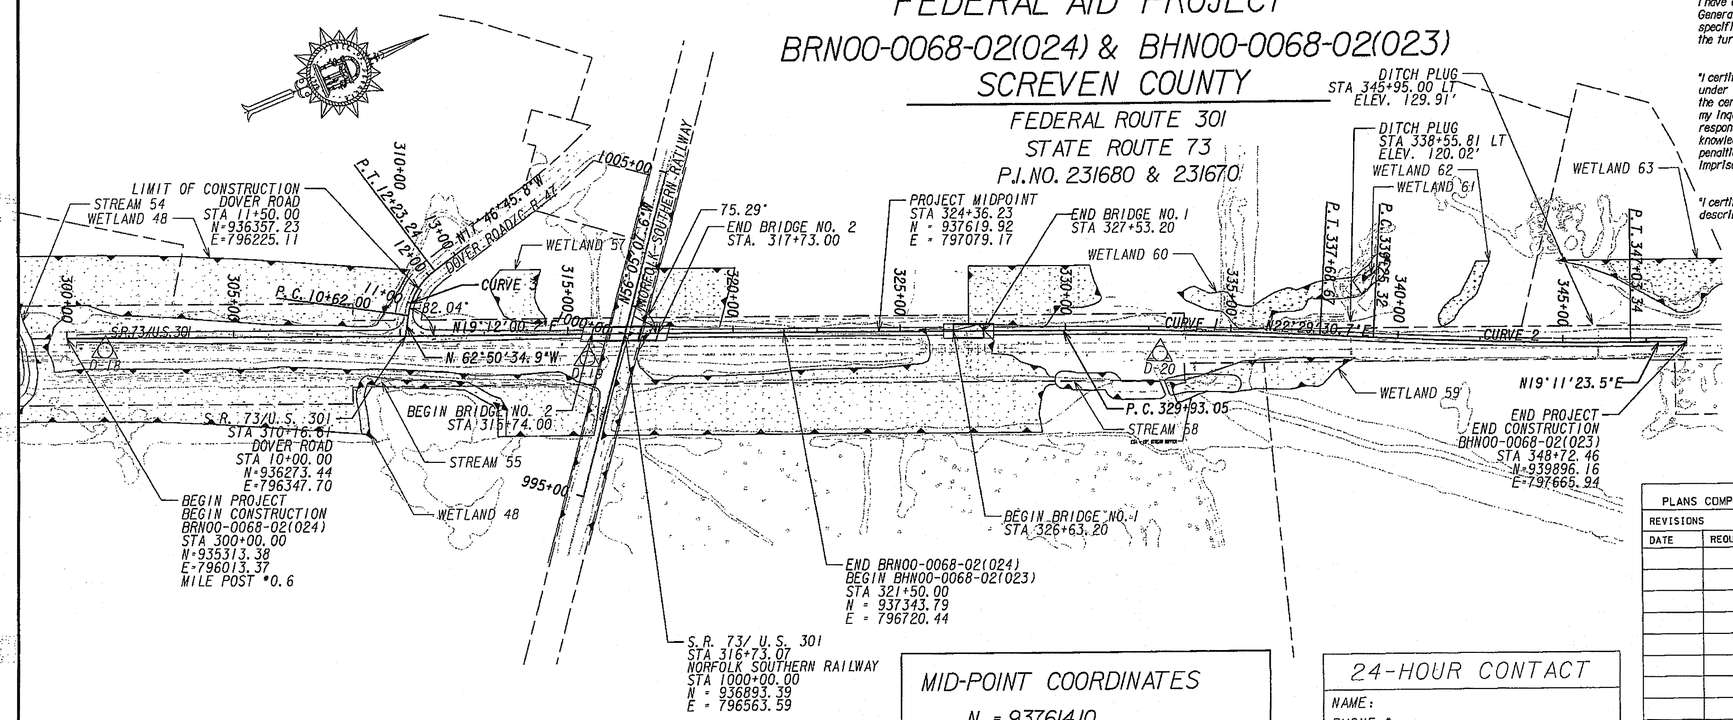

"I certify that this Erosion, Sedimentation and Pollution Control Plan has been prepared in accordance with Part IV, of the General NPDES Permit No.GAR100002."

"I certify that the permittee's Erosion, Sedimentation and Pollution Control Plan provides for an appropriate and comprehensive system of best management practices required by the Georgia Water Quality Control Act and the document "Manual for Erosion and Sediment Control in Georgia" (Manual) published by the State Soil and Water Conservation Commission as of January 1 of the year in which the land disturbing activity was permitted, provides for the sampling of the receiving water(s) or the sampling of the storm water outfalls and that the designed system of best management practices and sampling methods is expected to meet the requirements contained in the General NPDES Permit No.GAR100002."

"I certify that the permittee's Erosion, Sedimentation and Pollution Control Plan provides for the monitoring of: (a) all perennial and intermittent streams and other water bodies shown on the USGS topographic map and all other field verified perennial and intermittent streams and other water bodies, or (b) where any such specific identified perennial or intermittent stream and other water body is not proposed to be sampled, I have determined in my professional judgment, utilizing the factors required in the General NPDES Permit No.GAR 100002, that the increase in the turbidity of each specific identified sampled receiving water will be representative of the increase in the turbidity of a specific identified un-sampled receiving water."

"I certify under penalty of law that this document and all attachments were prepared under my direction or supervision in accordance with a system designed to assure that the certified personnel properly gather and evaluate the information submitted. Based on my inquiry of the person or persons who manage the system, or those persons directly responsible for gathering the information, the information submitted is, to the best of my knowledge and belief, true, accurate, and complete. I am aware that there are significant penalties for submitting false information, including the possibility of fine and imprisonment for knowing violations."

"I certify under penalty of law that this plan was prepared after a site visit to the location described herein by myself or my authorized agent, under my supervision."

3/6/2013

Signature

James D. Hood, GSWCC LEVEL II Certification #0000042955

GEORGIA REGISTERED No. PE028714 PROFESSIONAL ENGINEER RUSSELL R. McMURRY

Russell R. McMurry, GSWCC LEVEL II Certification #0000012103

Signature

PLANS COMPLETED: 10/28/2011

REVISIONS

DATE	REQUESTED BY	PAGE #	SIGNATURE	GSWCC LEVEL II#

MID-POINT COORDINATES

N = 937614.10

E = 796814.57

LAT 32° 34' 37.15"

LONG 81° 42' 36.22"

NAVD 88, NAD 83

24-HOUR CONTACT

NAME:

PHONE #:

Contractor shall complete the information in this box

COUNTY NUMBERS
SCREVEN COUNTY - NO.251

PLANS PREPARED BY:

HNTB

3715 NORTHSIDE PARKWAY, NW
200 NORTHCREEK, SUITE 800
ATLANTA, GEORGIA 30327

GEORGIA REGISTERED No. 031420 PROFESSIONAL ENGINEER JAMES DANIEL HOOD

3/6/2013

GSWCC Level II Certification #42955

SCALE IN FEET

0 200 400 800

DWG. NO. 50-001

COVERS