DATE$$$	TIME$$$	PRF	DGN	STATE	PROJECT NUMBER	SHEET NO.	TOTAL SHEETS
$USER$		$$PENTABLE$$		GA	BRN00-0068-02(024) & BHN00-0068-02(023)	218	235

VOID

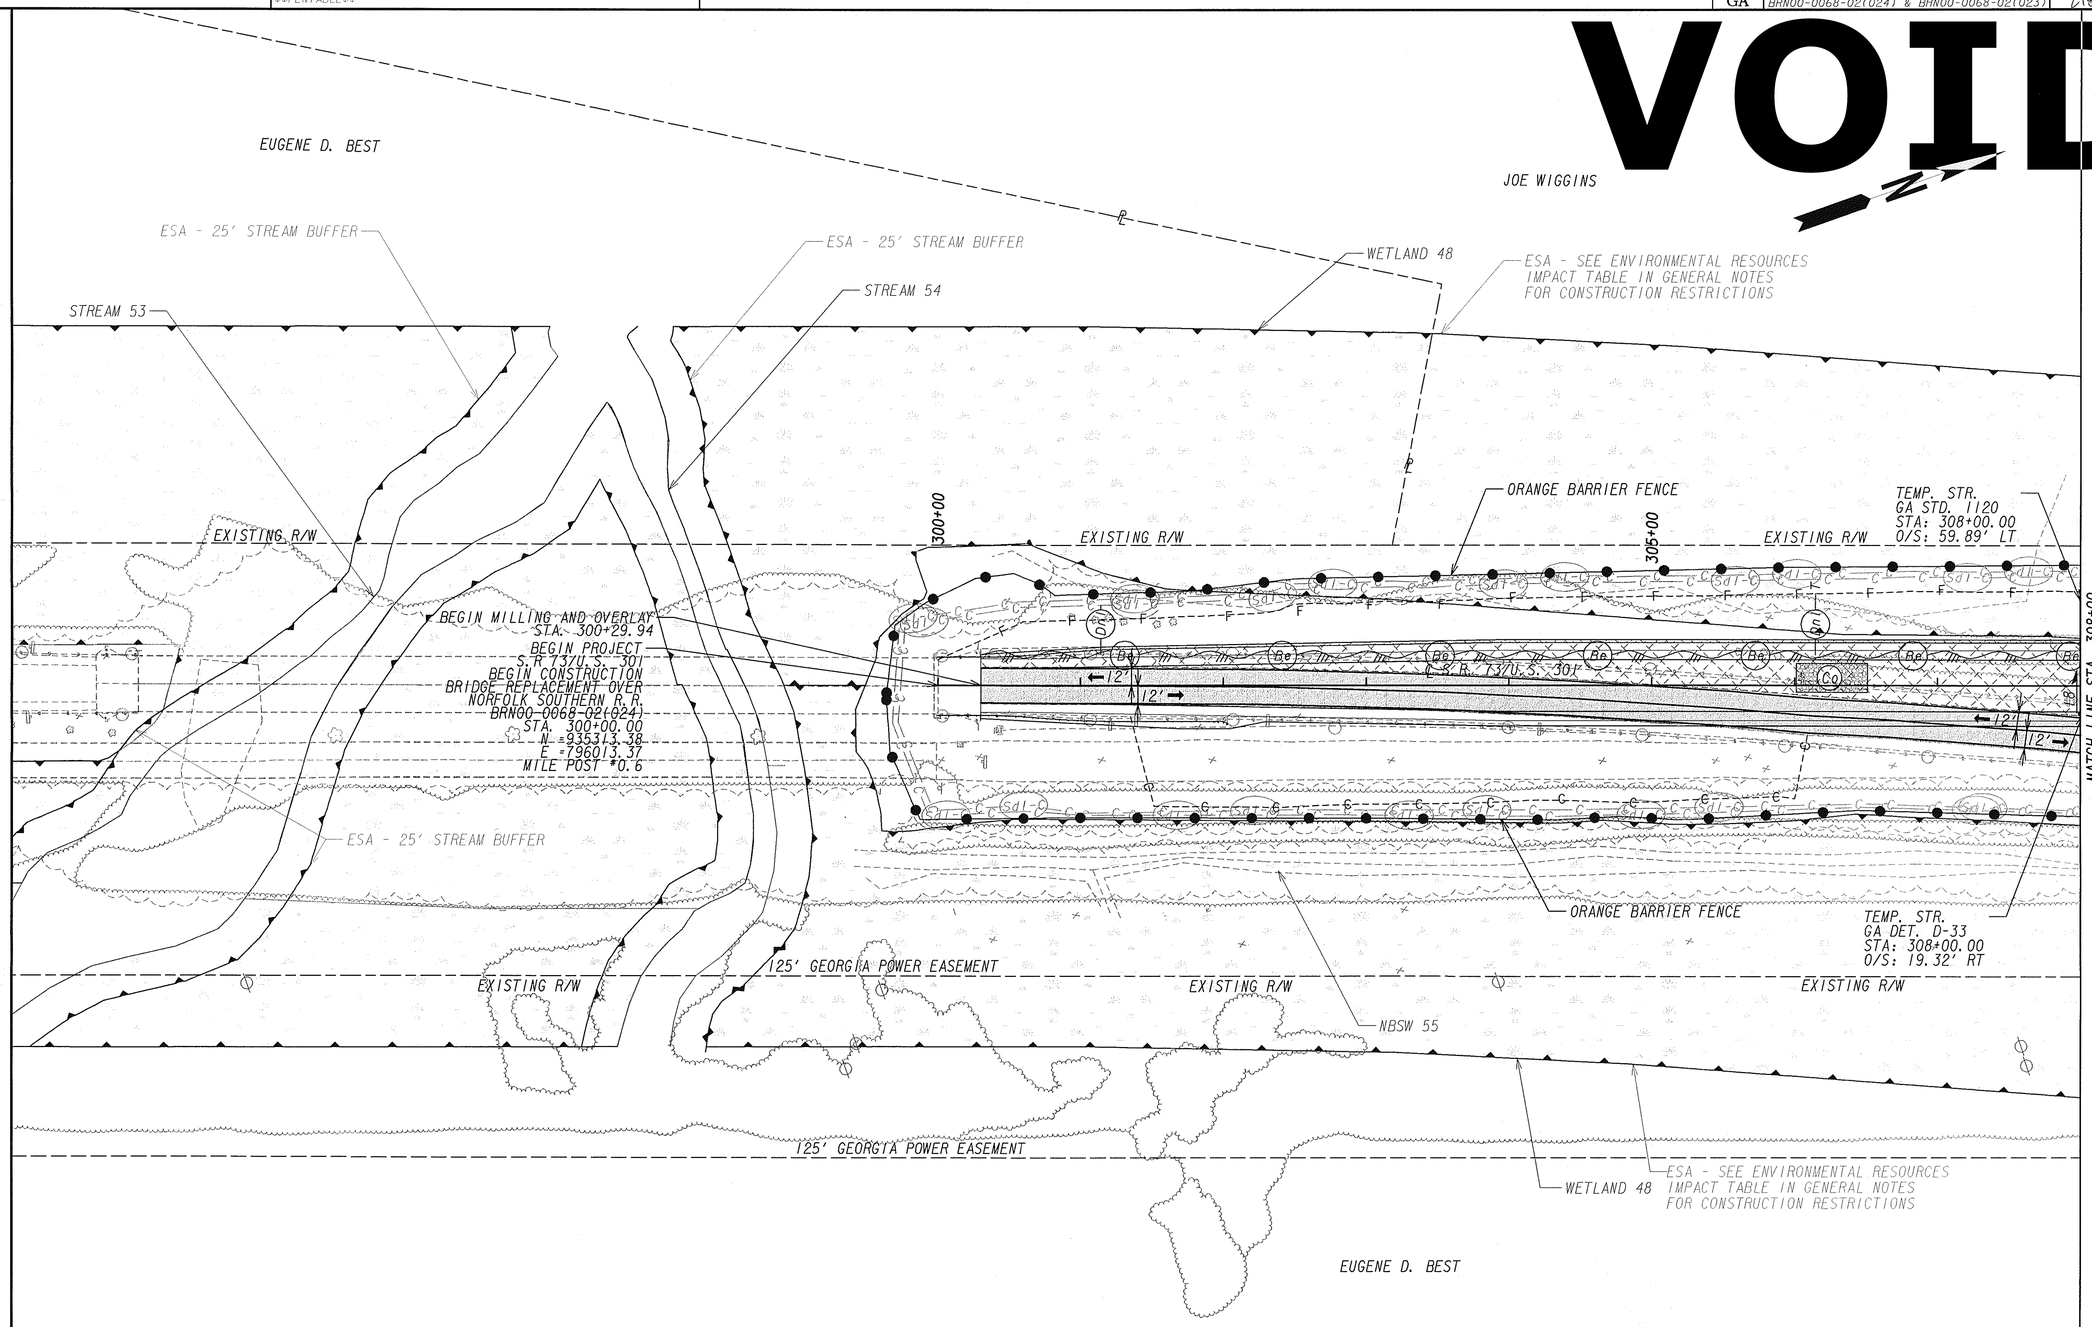

HNTB

3715 NORTHSIDE PARKWAY, NW
200 NORTHCREEK, SUITE 800
ATLANTA, GEORGIA 30327

SCALE IN FEET
0 50 100 200

REVISION DATES

STATE OF GEORGIA
DEPARTMENT OF TRANSPORTATION

OFFICE: PROGRAM DELIVERY

BMP LOCATION DETAILS
STAGE I

PROJECT: U.S. 301/S.R. 73 BRIDGE REPLACEMENTS (PI# 231680/70)

COUNTY: SCREVEN

DRAWING No. 54-005

3/1/2007 GR3E06