5/15/2014 Thu May 15 11:14:20 2014 mjordan	\\gdot-dsn1\gocfg\resources\Gdot-2012.tbl	C:\Active Projects\232305\DGN\232305XS01new.dgn	STATE	PROJECT NUMBER	SHEET NO.	TOTAL SHEETS
			GEORGIA	BRST0-0076-01(037)	27	148

SR 47 CROSS SECTIONS

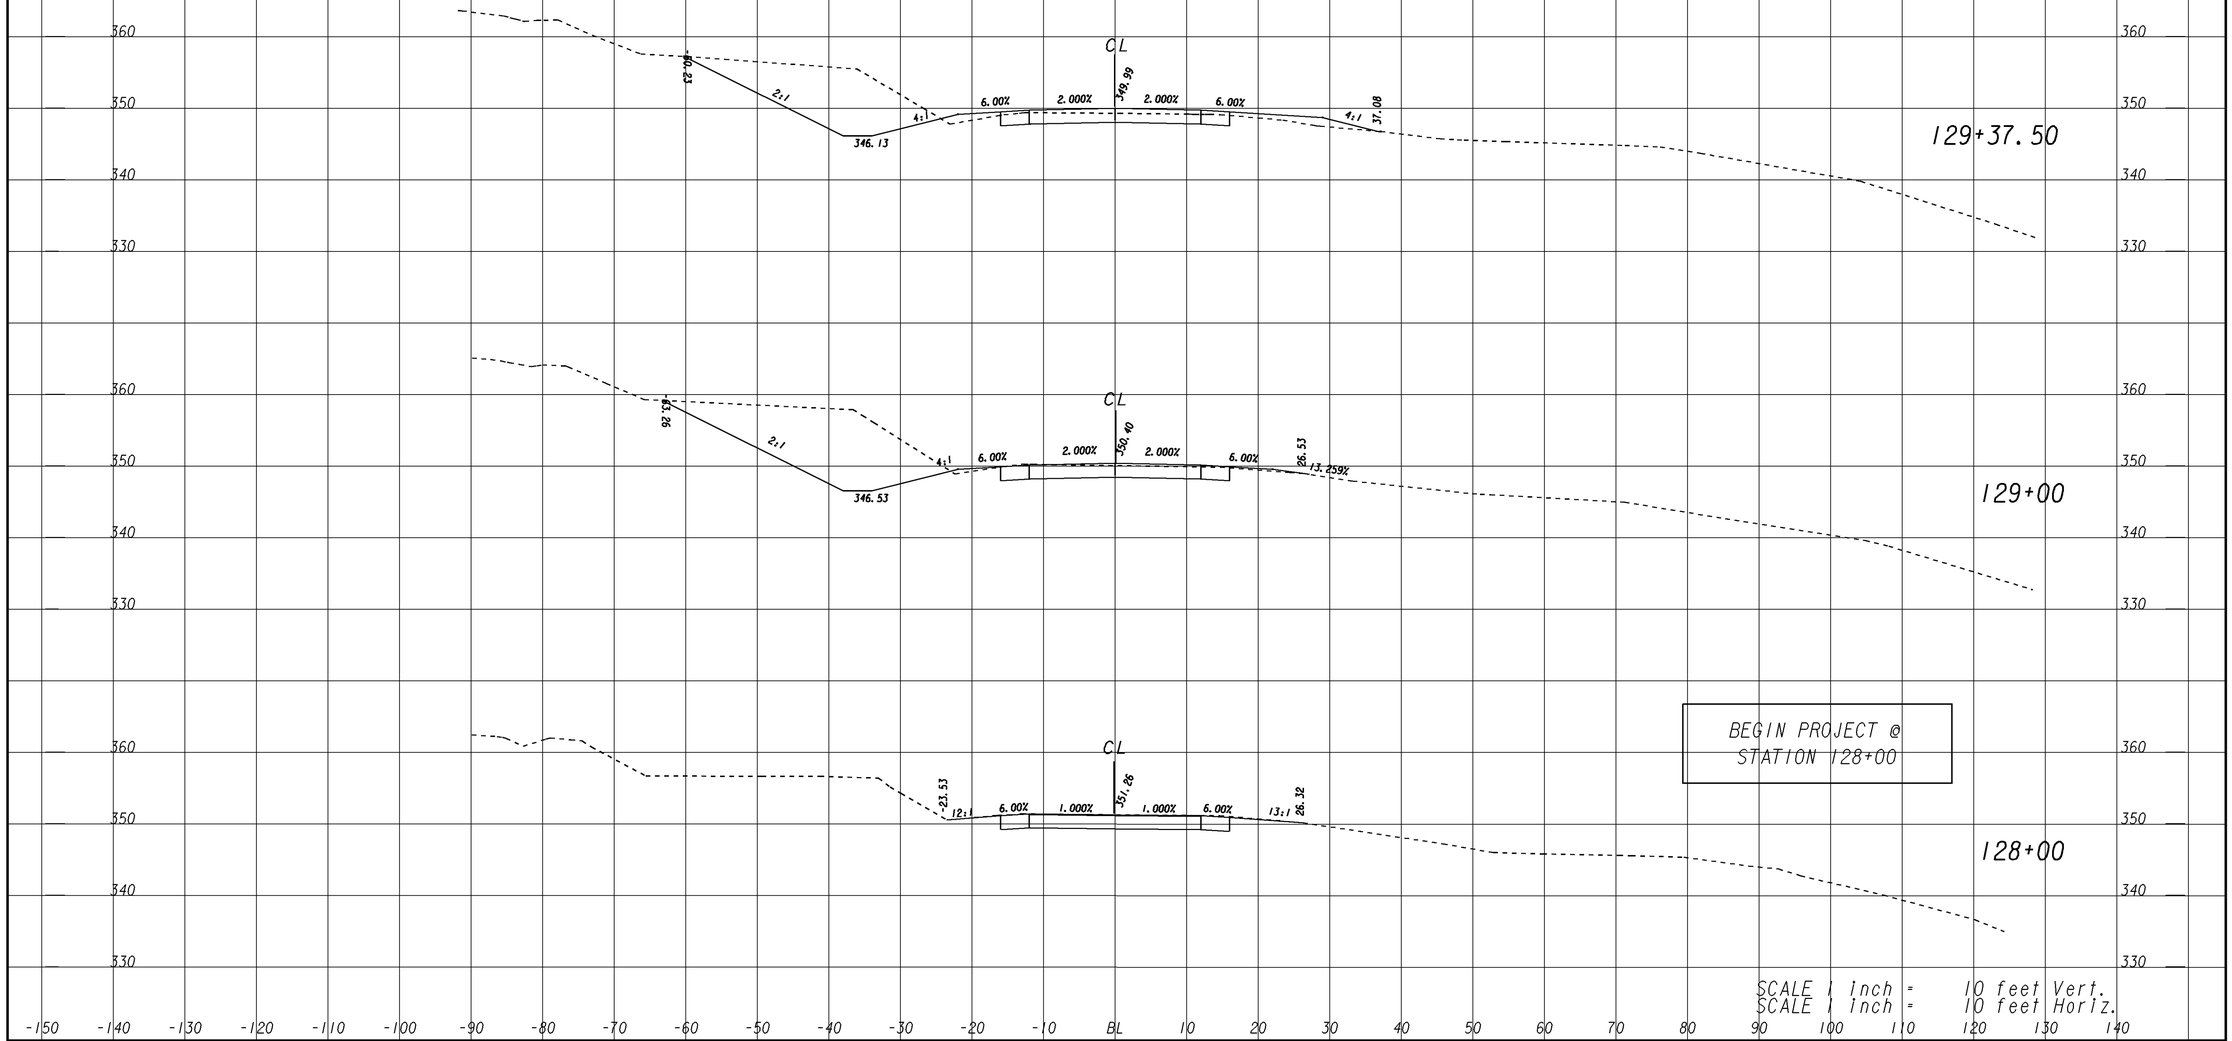

REVISION DATES

GEORGIA
DEPARTMENT OF TRANSPORTATION

STATE OF GEORGIA
DEPARTMENT OF TRANSPORTATION

OFFICE: Tennille District

CROSS SECTIONS

SR 47

DRAWING No. 23-001

1/5/2009

C:\Active Projects\232305\DGN\232305XS01new.dgn