STATE	PROJECT NUMBER	SHEET NO.	TOTAL SHEETS
GA	BRST0-0076-01(037)	29	148

SR 47 CROSS SECTIONS

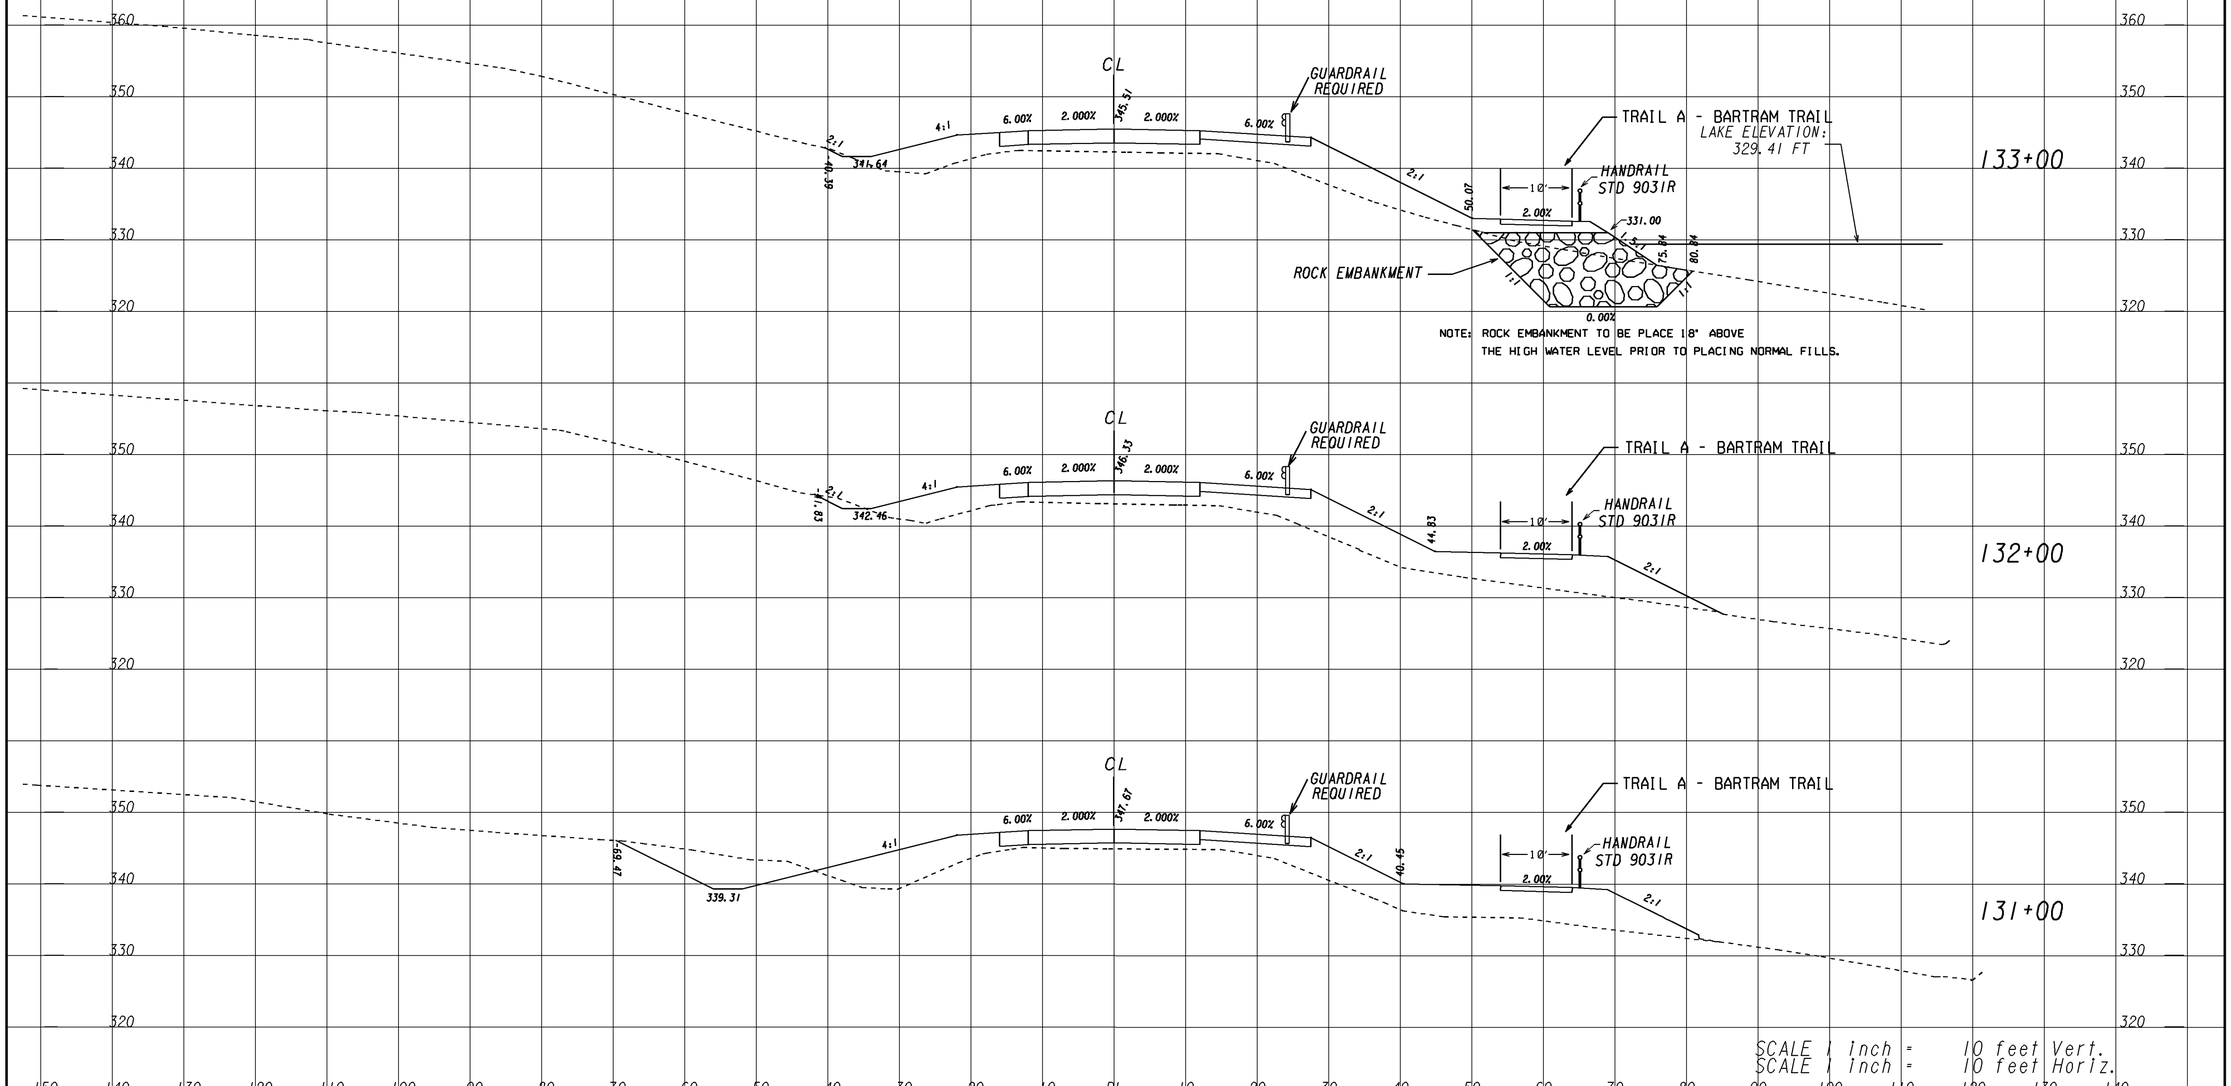

REVISION DATES

GEORGIA
DEPARTMENT OF TRANSPORTATION

STATE OF GEORGIA
DEPARTMENT OF TRANSPORTATION
OFFICE: Tennille District
CROSS SECTIONS
SR 47
DRAWING No. 23-003

1/5/2009 SUXSEW

C:\Active Projects\232305\DGN\232305XS01new.dgn