| 5/15/2014 Thu May 15 11:14:30 2014 mjordan | \\gdot-dsni\gocfg\resources\Gdot-2012.tbl | C:\Active Projects\232305\DGN\232305XS01new.dgn | STATE | PROJECT NUMBER | SHEET NO. | TOTAL SHEETS |
|---|---|---|---|---|---|---|
| | | | GEORGIA | BRST0-0076-01(037) | 31 | 148 |

# SR 47 CROSS SECTIONS

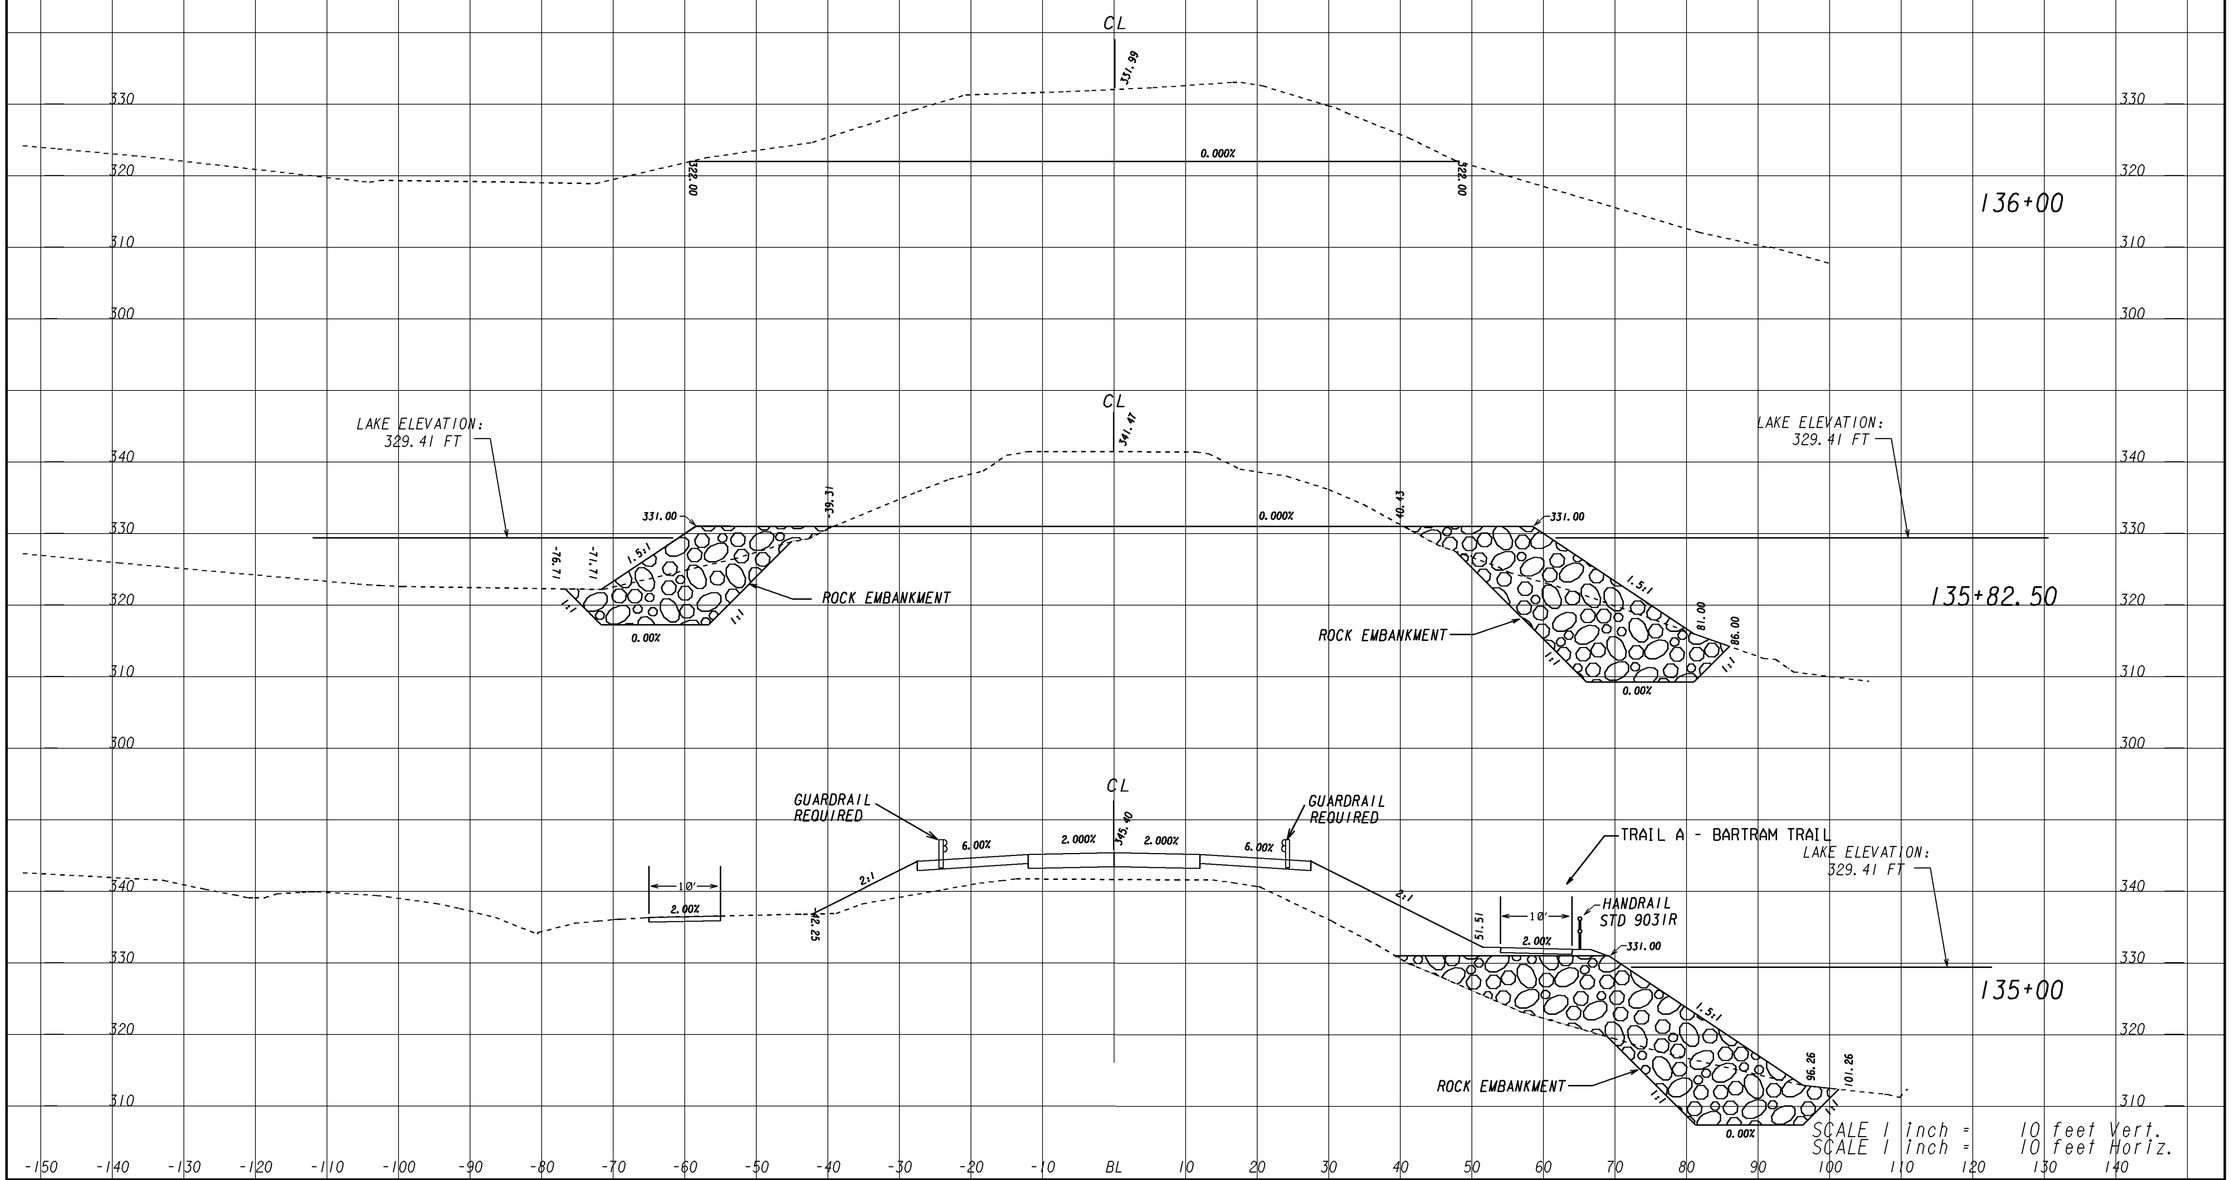


| REVISION DATES |
|---|
| |

**GEORGIA**
**DEPARTMENT OF TRANSPORTATION**

STATE OF GEORGIA
DEPARTMENT OF TRANSPORTATION

OFFICE: Tennille District

**CROSS SECTIONS**

SR 47

DRAWING No. 23-005

1/5/2009 SUXSEW

C:\Active Projects\232305\DGN\232305XS01new.dgn