VOID

Thu May 15 12:56:03 2014 Thu May 15 12:56:03 2014 mjordan	\\gdot-dsn1\gocfg\resources\Gdot-2012.tbl	C:\Active Projects\232305\DGN\232305ut01.dgn	STATE	PROJECT NUMBER	SHEET NO.	TOTAL SHEETS
			GEORGIA	BRSTO-0076-01(037)	52	148

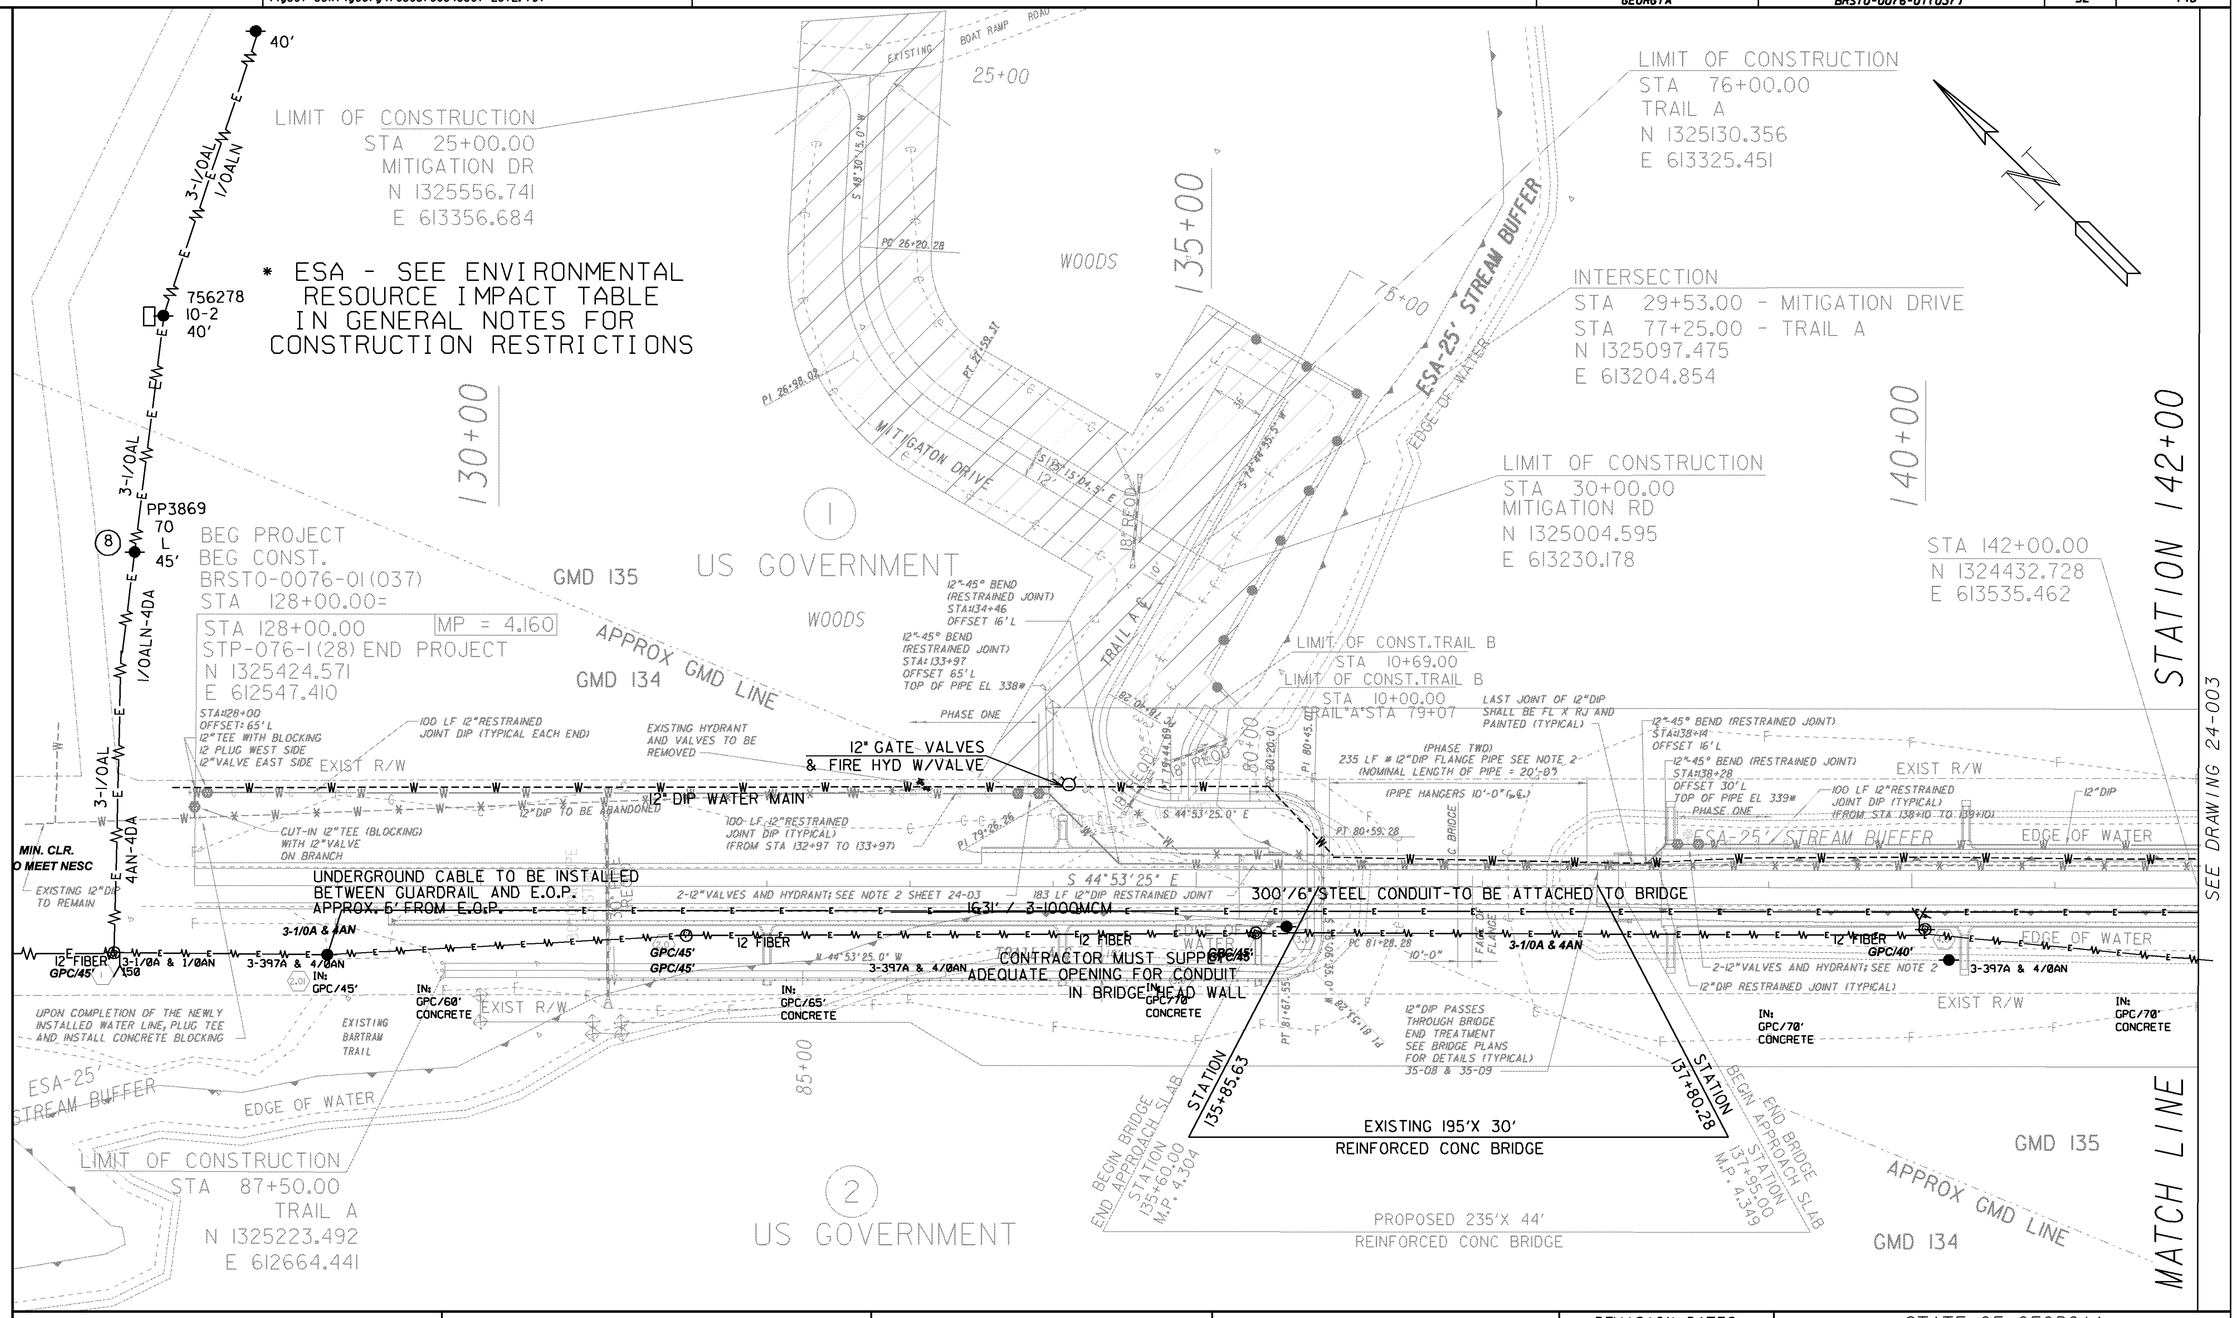

GEORGIA811 Utilities Protection Center, Inc. Know what's below. Call before you dig.

GEORGIA DEPARTMENT OF TRANSPORTATION

SCALE IN FEET 0 50 100 200

REVISION DATES

STATE OF GEORGIA
DEPARTMENT OF TRANSPORTATION
OFFICE: Tennille District
UTILITY PLANS
SR 47 OVER KEG CREEK
DRAWING No. 24-002

C:\Active Projects\232305\DGN\232305ut01.dgn