STATE	PROJECT NUMBER	SHEET NO.	TOTAL SHEETS
GA.	BRST0-0076-01(037)	60	148

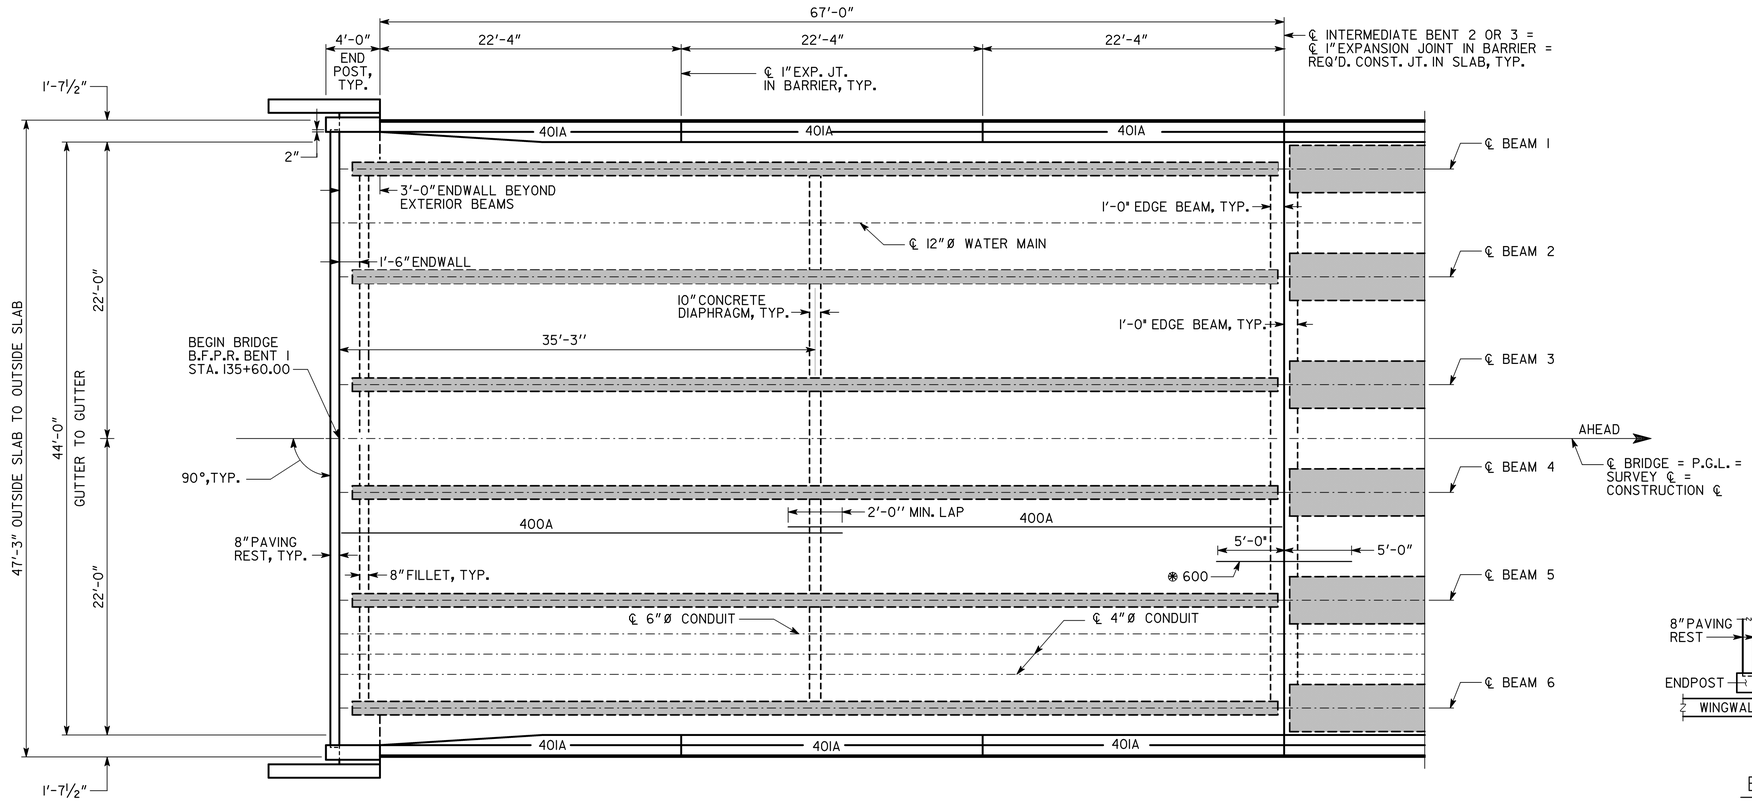

SPAN 1

SPAN 3 SIMILAR

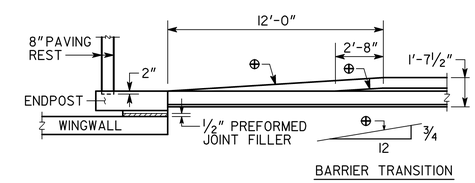

BARRIER TRANSITION DETAIL

NO SCALE

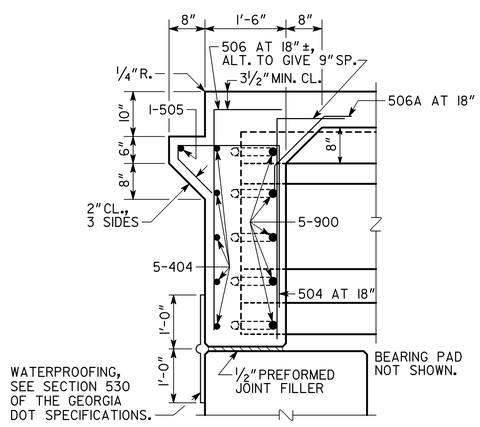

SLAB REINFORCEMENT NOT SHOWN.

SECTION AT ENDWALL

SPAN 1 OR 3
NO SCALE

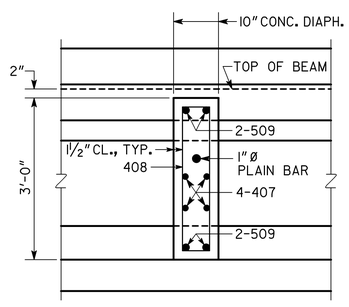

SLAB REINFORCEMENT NOT SHOWN.

SECTION THRU DIAPHRAGM

SPAN 1 OR 3
NO SCALE

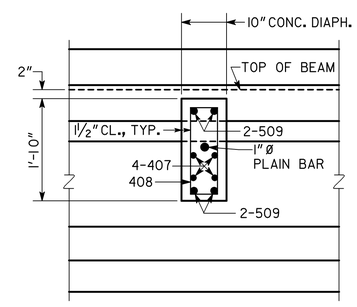

SLAB REINFORCEMENT NOT SHOWN.

SECTION THRU DIAPHRAGM AT WATER MAIN

SPAN 1 OR 3
NO SCALE

SUPERSTRUCTURE QUANTITIES				
ITEM	SPAN 1	SPAN 2	SPAN 3	TOTAL
LUMP - SUPERSTR. CONCRETE, CU. YDS., CLASS "AA"	100.1	149.7	88.8	338.6
LUMP - SUPERSTR. REINF. STEEL, LBS.	25197	33320	21745	80262

END POST CONCRETE AND BAR REINFORCEMENT STEEL INCLUDED IN END SPAN QUANTITIES
⊛ BARS 600 ARE CONTINUOUS ACROSS JOINT AT ℄ BENT

NOTE: FOR SECTION THRU DIAPHRAGM AT CONDUITS, SEE SHEET NO. 8

BRIDGE NO. 1

GEORGIA
DEPARTMENT OF TRANSPORTATION
ENGINEERING DIVISION-OFFICE OF BRIDGES AND STRUCTURES

DECK PLAN - SPAN 1
S.R. 47 OVER KEG CREEK
(CLARKS HILL / J. STROM THURMOND LAKE)
COLUMBIA CO. BRST0-0076-01(037)

SCALE: 3/16" = 1'-0" UNLESS NOTED JANUARY 2012

REVISIONS	BY	DATE
	JLM	

DRAWING NO. 35-003

BRIDGE SHEET 3 OF 18

DESIGNED JLM CHECKED RAG REVIEWED WEI/WMD
DRAWN EMM/JLM DESIGN GROUP RAG APPROVED BFR

DECK PLANS.DGN