STATE	PROJECT NUMBER	SHEET NO.	TOTAL SHEETS
GEORGIA	BRSTO-0076-01(037)	134	148

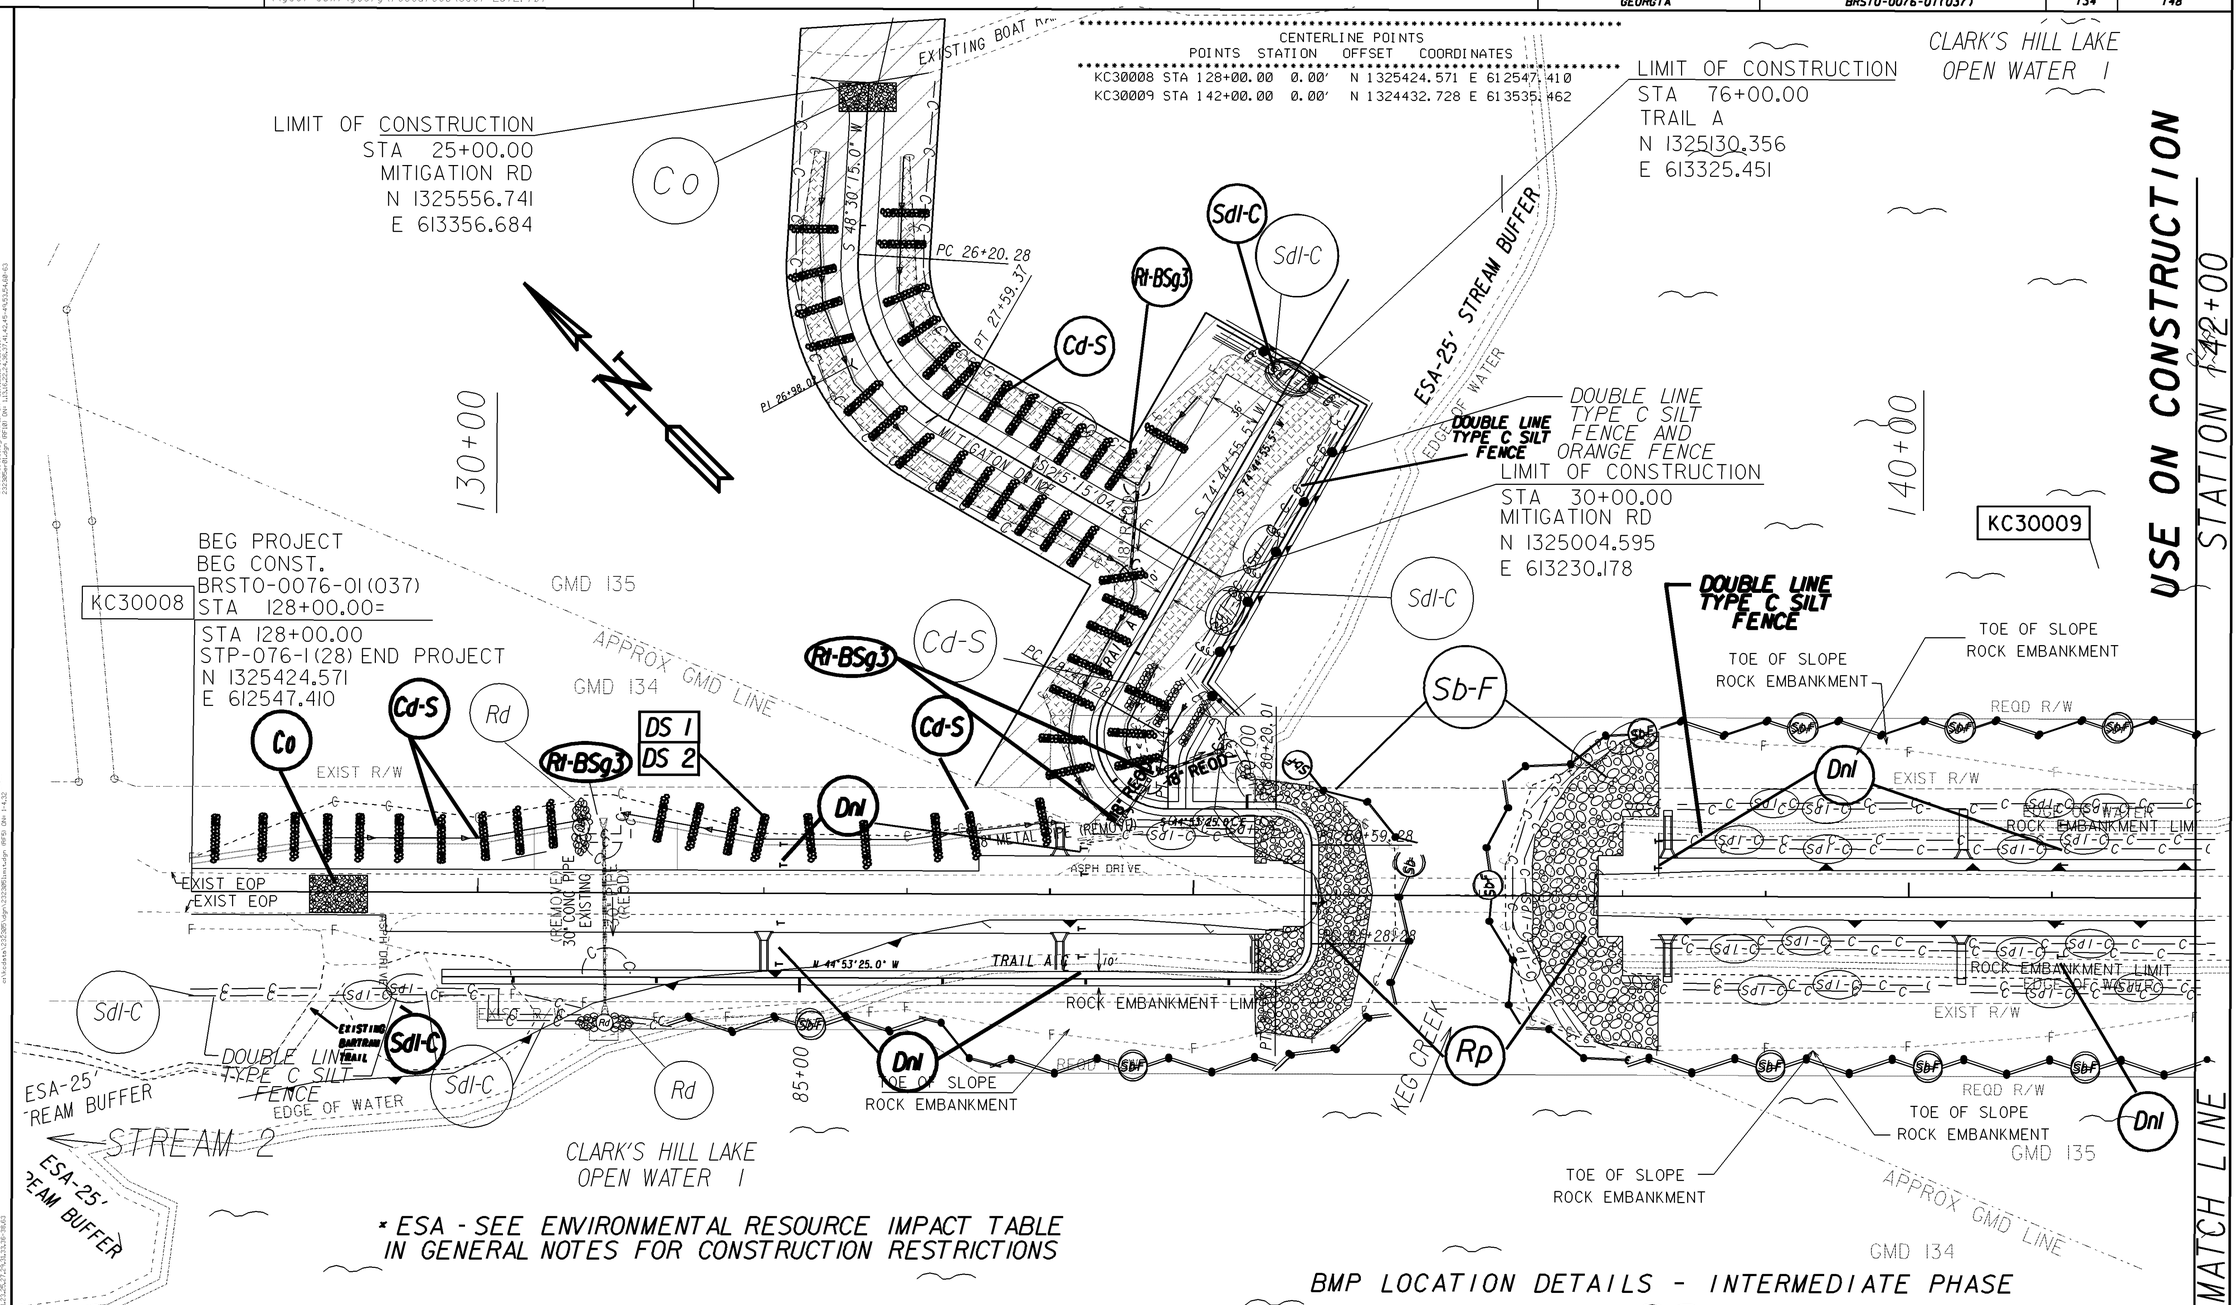

PROPERTY AND EXISTING R/W LINE
REQUIRED R/W LINE
CONSTRUCTION LIMITS
EASEMENT FOR CONSTR & MAINTENANCE OF SLOPES
EASEMENT FOR CONSTR OF SLOPES
EASEMENT FOR CONSTR OF DRIVES

BEGIN LIMIT OF ACCESS.....BLA
END LIMIT OF ACCESS.....ELA
LIMIT OF ACCESS
REQ'D R/W & LIMIT OF ACCESS

GEORGIA
DEPARTMENT OF TRANSPORTATION

SCALE IN FEET
0 50 100 200

REVISION DATES		
06-23-14		

STATE OF GEORGIA
DEPARTMENT OF TRANSPORTATION
OFFICE: Tennille District

BMP LOCATION DETAILS PLAN

SR 47 OVER KEG CREEK

DRAWING No. 54-003

C:\Active Projects\232305\DGN\232305er03.dgn