STATE	PROJECT NUMBER	SHEET NO.	TOTAL SHEETS
GEORGIA	BRSTO-0076-01(037)	136	148

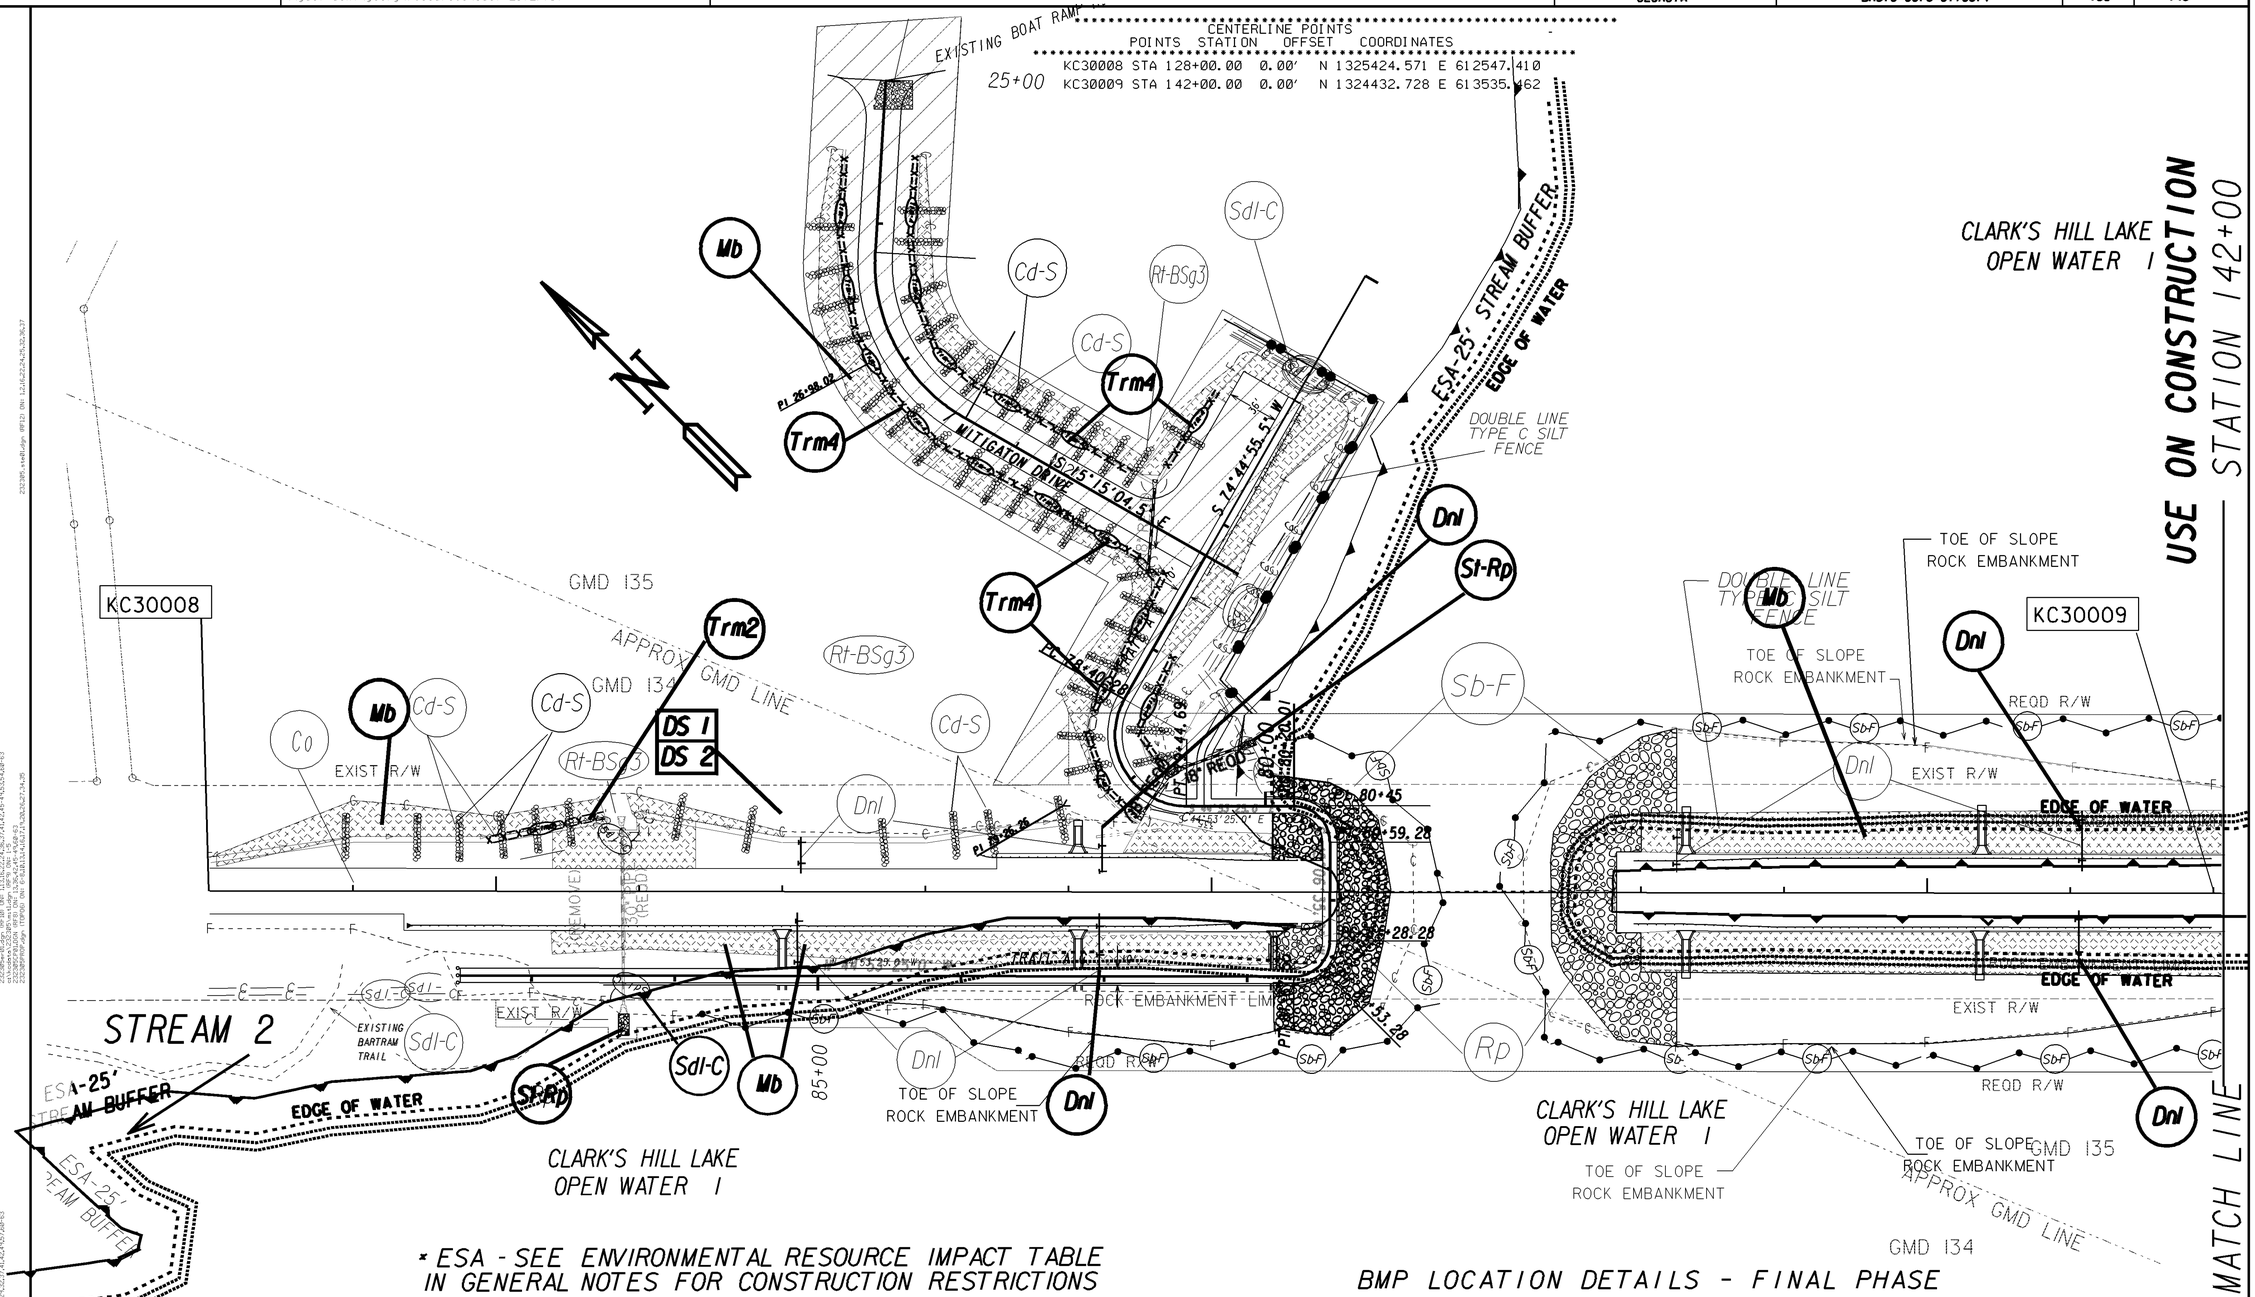

* ESA - SEE ENVIRONMENTAL RESOURCE IMPACT TABLE IN GENERAL NOTES FOR CONSTRUCTION RESTRICTIONS

BMP LOCATION DETAILS - FINAL PHASE

PROPERTY AND EXISTING R/W LINE	
REQUIRED R/W LINE	
CONSTRUCTION LIMITS	
EASEMENT FOR CONSTR & MAINTENANCE OF SLOPES	
EASEMENT FOR CONSTR OF SLOPES	
EASEMENT FOR CONSTR OF DRIVES	

BEGIN LIMIT OF ACCESS.....BLA
END LIMIT OF ACCESS.....ELA
LIMIT OF ACCESS
REQ'D R/W & LIMIT OF ACCESS

GEORGIA
DEPARTMENT OF TRANSPORTATION

SCALE IN FEET
0 50 100 200

REVISION DATES
06-23-14

STATE OF GEORGIA
DEPARTMENT OF TRANSPORTATION
OFFICE: Tennille District
BMP LOCATION DETAILS
SR 47 OVER KEG CREEK
DRAWING No. 54-005

C:\Active Projects\232305\DGN\232305er05.dgn