RELEASED FOR CONSTRUCTION 10-31-2014

STATE	PROJECT NUMBER	SHEET NO.	TOTAL SHEETS
GA	BRSTO-0076-01(036)	14	267

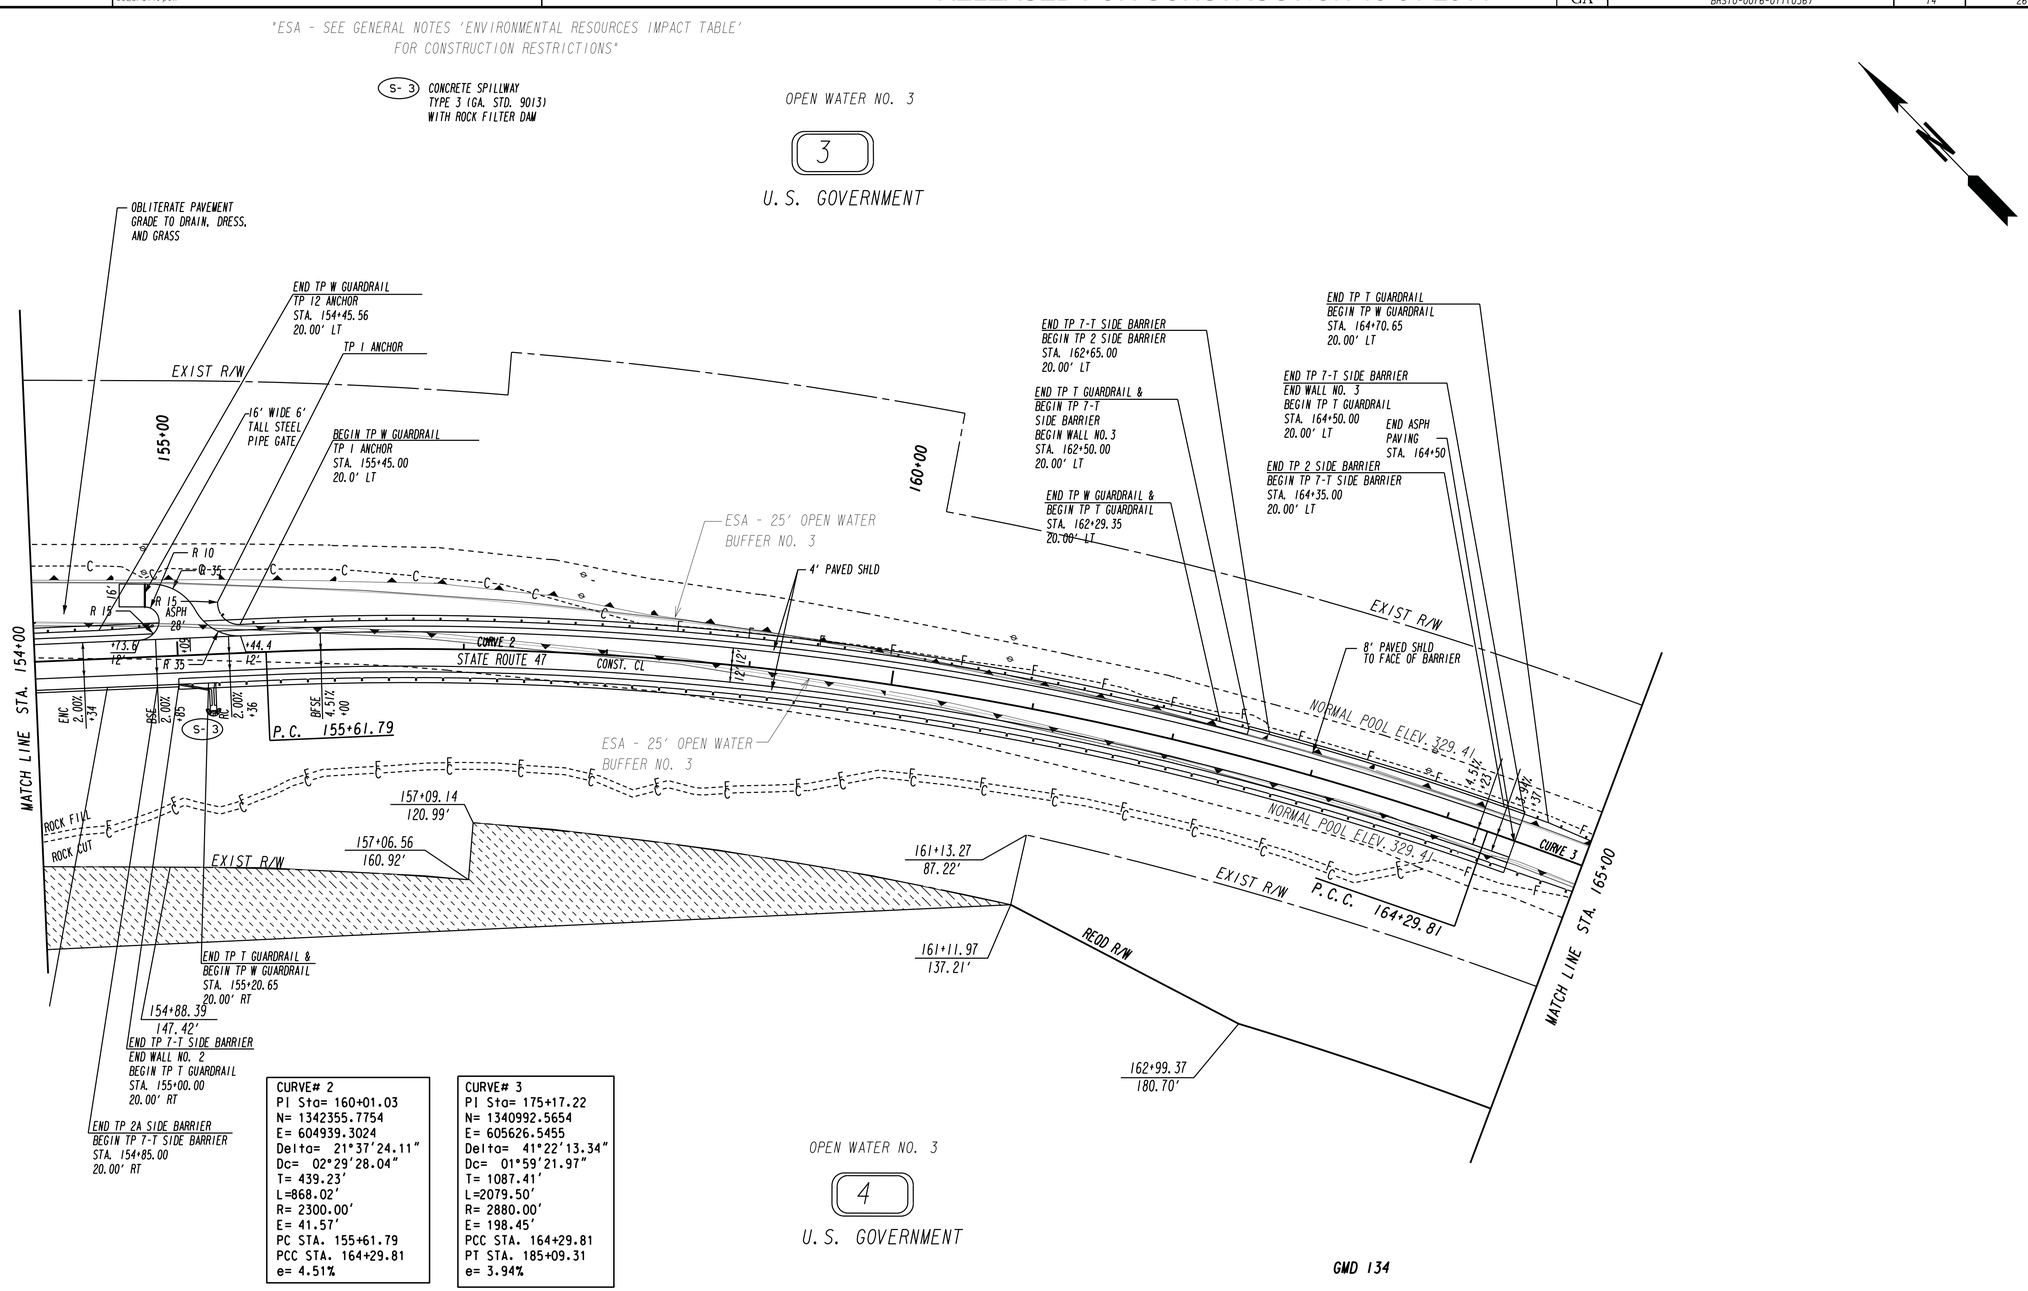

CURVE# 2
PI Sta= 160+01.03
N= 1342355.7754
E= 604939.3024
Delta= 21°37'24.11"
Dc= 02°29'28.04"
T= 439.23'
L=868.02'
R= 2300.00'
E= 41.57'
PC STA. 155+61.79
PCC STA. 164+29.81
e= 4.51%

CURVE# 3
PI Sta= 175+17.22
N= 1340992.5654
E= 605626.5455
Delta= 41°22'13.34"
Dc= 01°59'21.97"
T= 1087.41'
L=2079.50'
R= 2880.00'
E= 198.45'
PCC STA. 164+29.81
PT STA. 185+09.31
e= 3.94%

PROPERTY AND EXISTING R/W LINE
REQUIRED R/W LINE
CONSTRUCTION LIMITS
EASEMENT FOR CONSTR & MAINTENANCE OF SLOPES
EASEMENT FOR CONSTR OF SLOPES
EASEMENT FOR CONSTR OF DRIVES

BEGIN LIMIT OF ACCESS.....BLA
END LIMIT OF ACCESS.....ELA
LIMIT OF ACCESS
REQ'D R/W & LIMIT OF ACCESS
EASEMENT FOR CONSTR & MAINTENANCE OF DRAINAGE

Baker
3595 ENGINEERING DRIVE
NORCROSS, GEORGIA 30092
(770) 263-9118

SCALE IN FEET
0 50 100 200

REVISION DATES

STATE OF GEORGIA
DEPARTMENT OF TRANSPORTATION
OFFICE: INNOVATIVE PROGRAM DELIVERY

MAINLINE PLAN

LINCOLN/COLUMBIA COUNTY
STA. 154+00 TO STA. 165+00

DRAWING No. 13-004

12/14/2012 GPLN