03-NOV-2014 13:22 TIME$$$ $PRF8$ Y:\Roadways\138973\232310\Dgn\0232310_23.dgn

bgowen 8825Full.pen

RELEASED FOR CONSTRUCTION 10-31-2014

STATE	PROJECT NUMBER	SHEET NO.	TOTAL SHEETS
GA	BRSTO-0076-01(036)	86	267

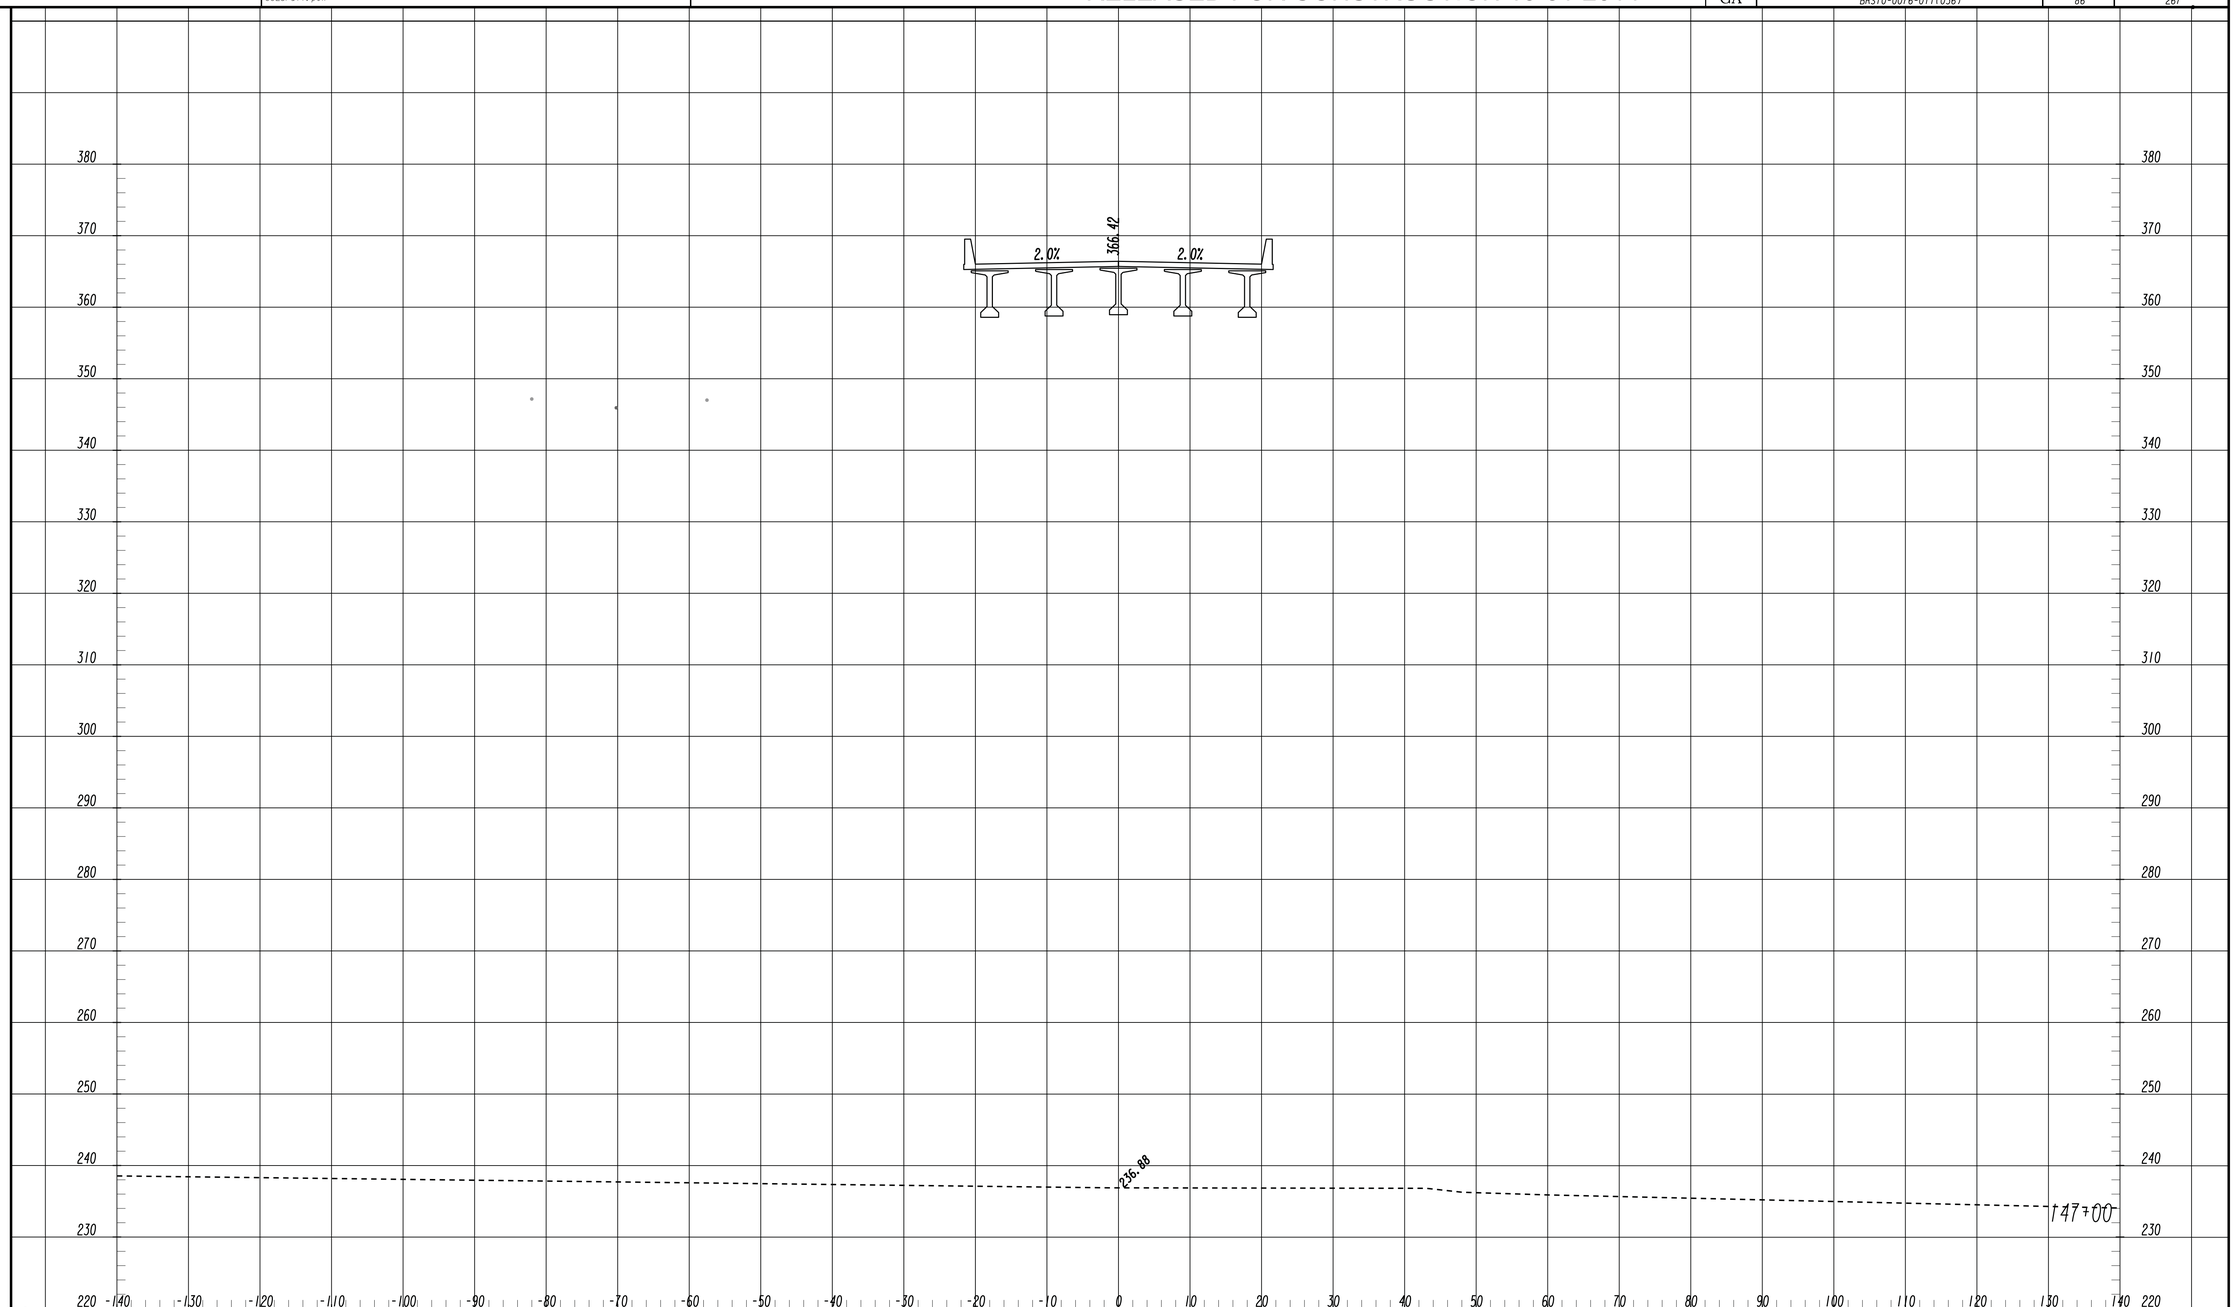

Baker

3595 ENGINEERING DRIVE
NORCROSS, GEORGIA 30092
(770) 263-9118

Scale
Horizontal: 1 Inch = 10 Feet
Vertical: 1 Inch = 10 Feet

REVISION DATES

STATE OF GEORGIA
DEPARTMENT OF TRANSPORTATION

OFFICE: INNOVATIVE PROGRAM DELIVERY

CROSS SECTIONS

STATE ROUTE 47

DRAWING NO. 23-039

11/30/2011 SUXSEW