RELEASED FOR CONSTRUCTION 10-31-2014

| STATE | PROJECT NUMBER | SHEET NO. | TOTAL SHEETS |
|---|---|---|---|
| GA | BRSTO-0076-01(036) | 113 | 267 |

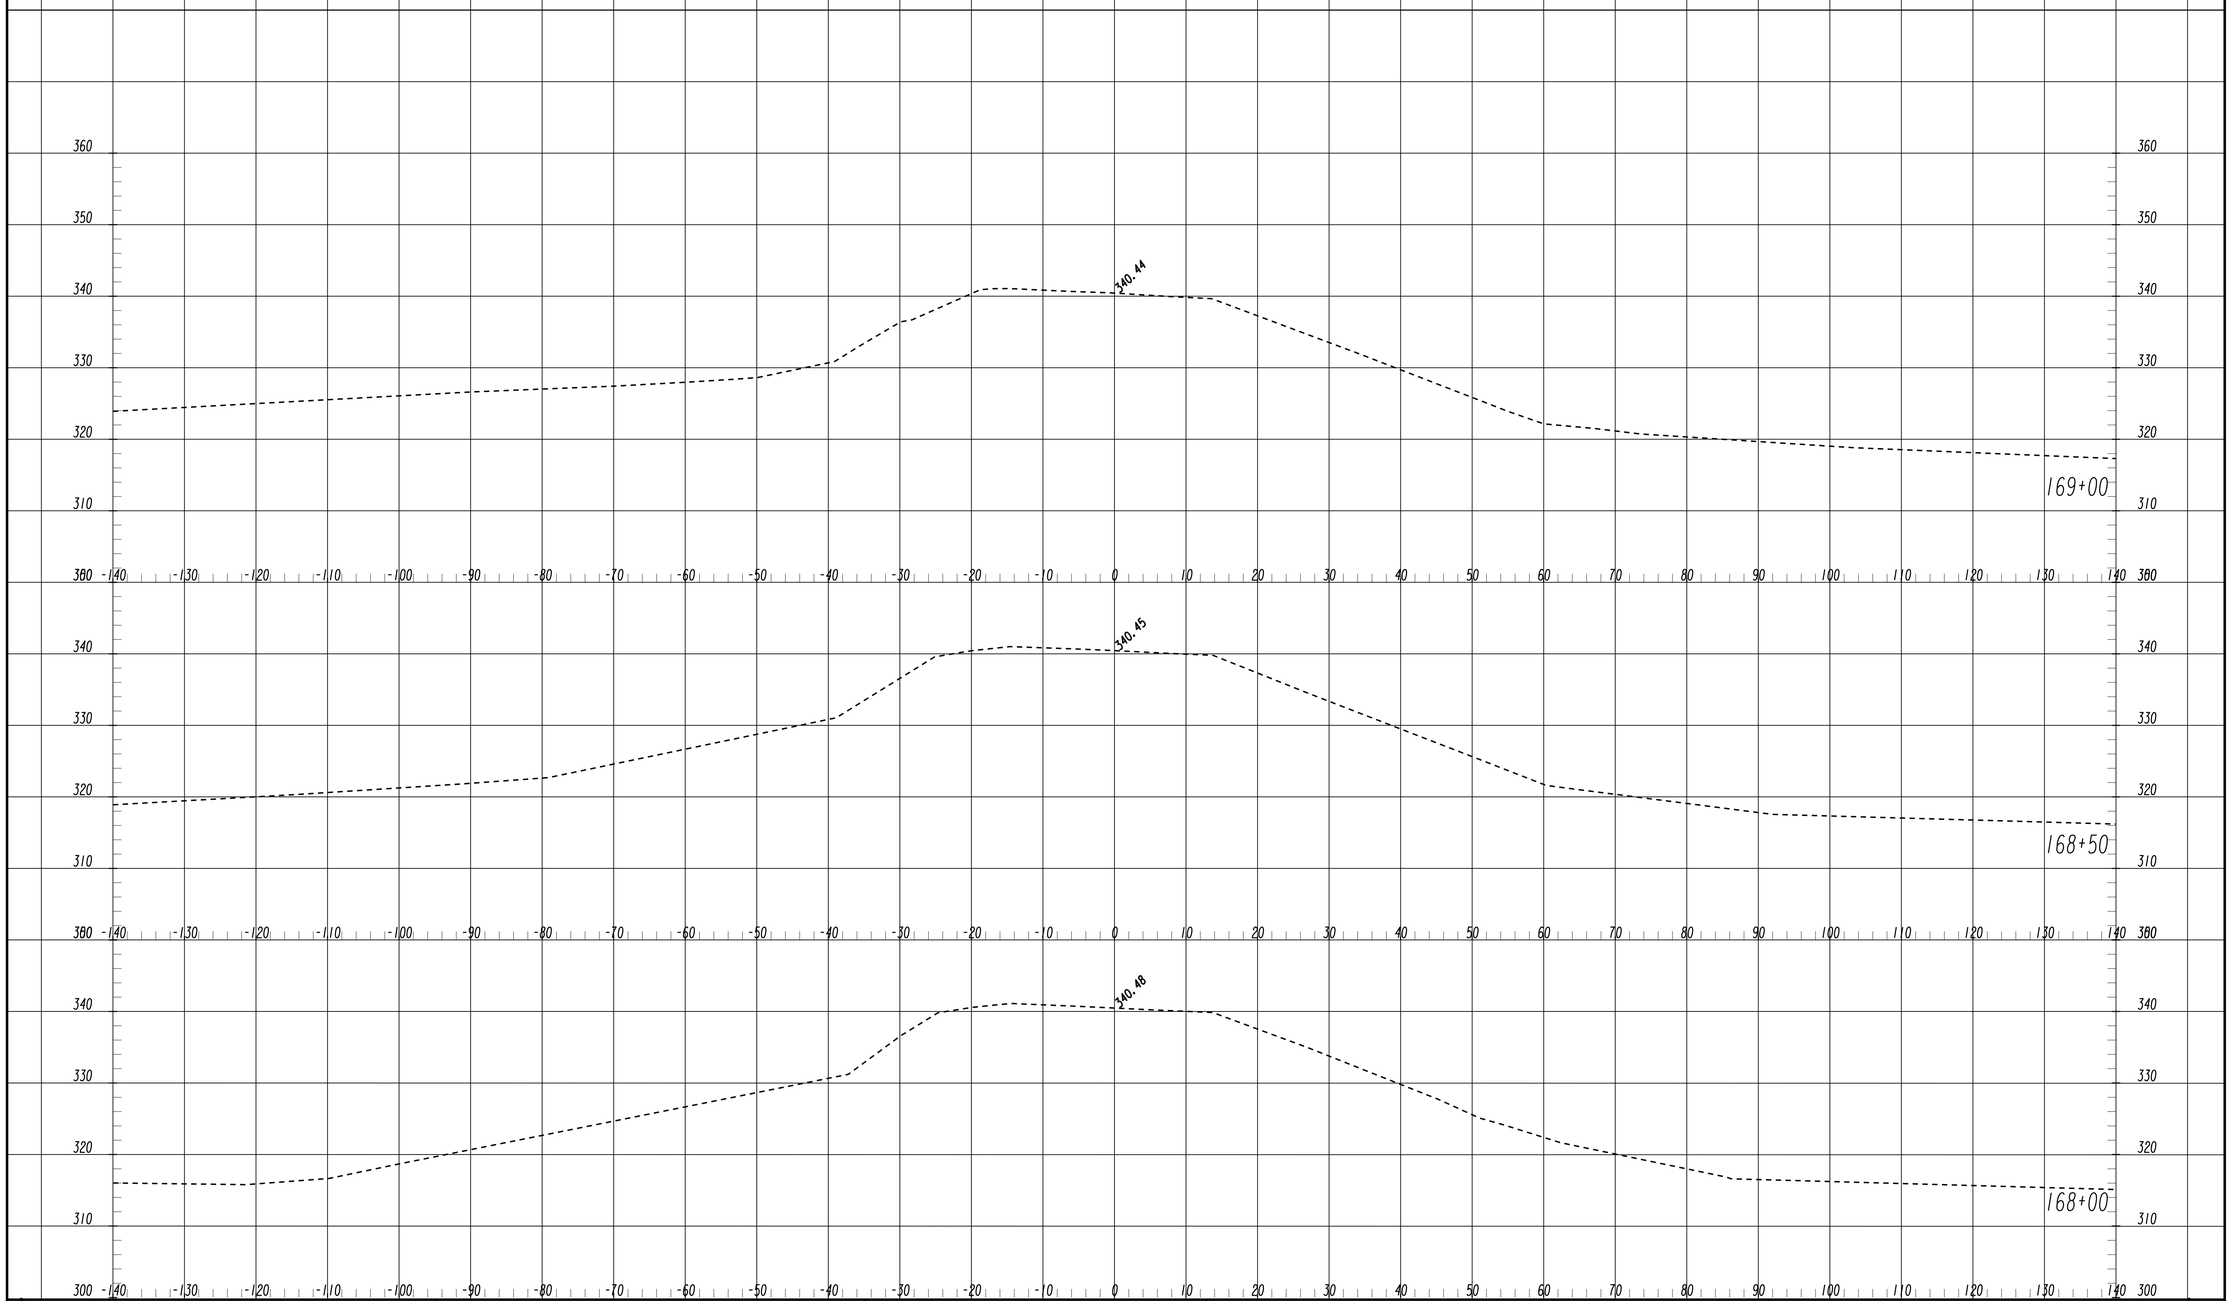


Baker
3595 ENGINEERING DRIVE
NORCROSS, GEORGIA 30092
(770) 263-9118

Scale
Horizontal: 1 Inch = 10 Feet
Vertical: 1 Inch = 10 Feet

REVISION DATES

STATE OF GEORGIA
DEPARTMENT OF TRANSPORTATION
OFFICE: INNOVATIVE PROGRAM DELIVERY

**CROSS SECTIONS**

STATE ROUTE 47

DRAWING No. 23-066

11/30/2011 SUXSEW