RELEASED FOR CONSTRUCTION 10-31-2014

| STATE | PROJECT NUMBER | SHEET NO. | TOTAL SHEETS |
|---|---|---|---|
| GA | BRSTO-0076-01(036) | 136 | 267 |

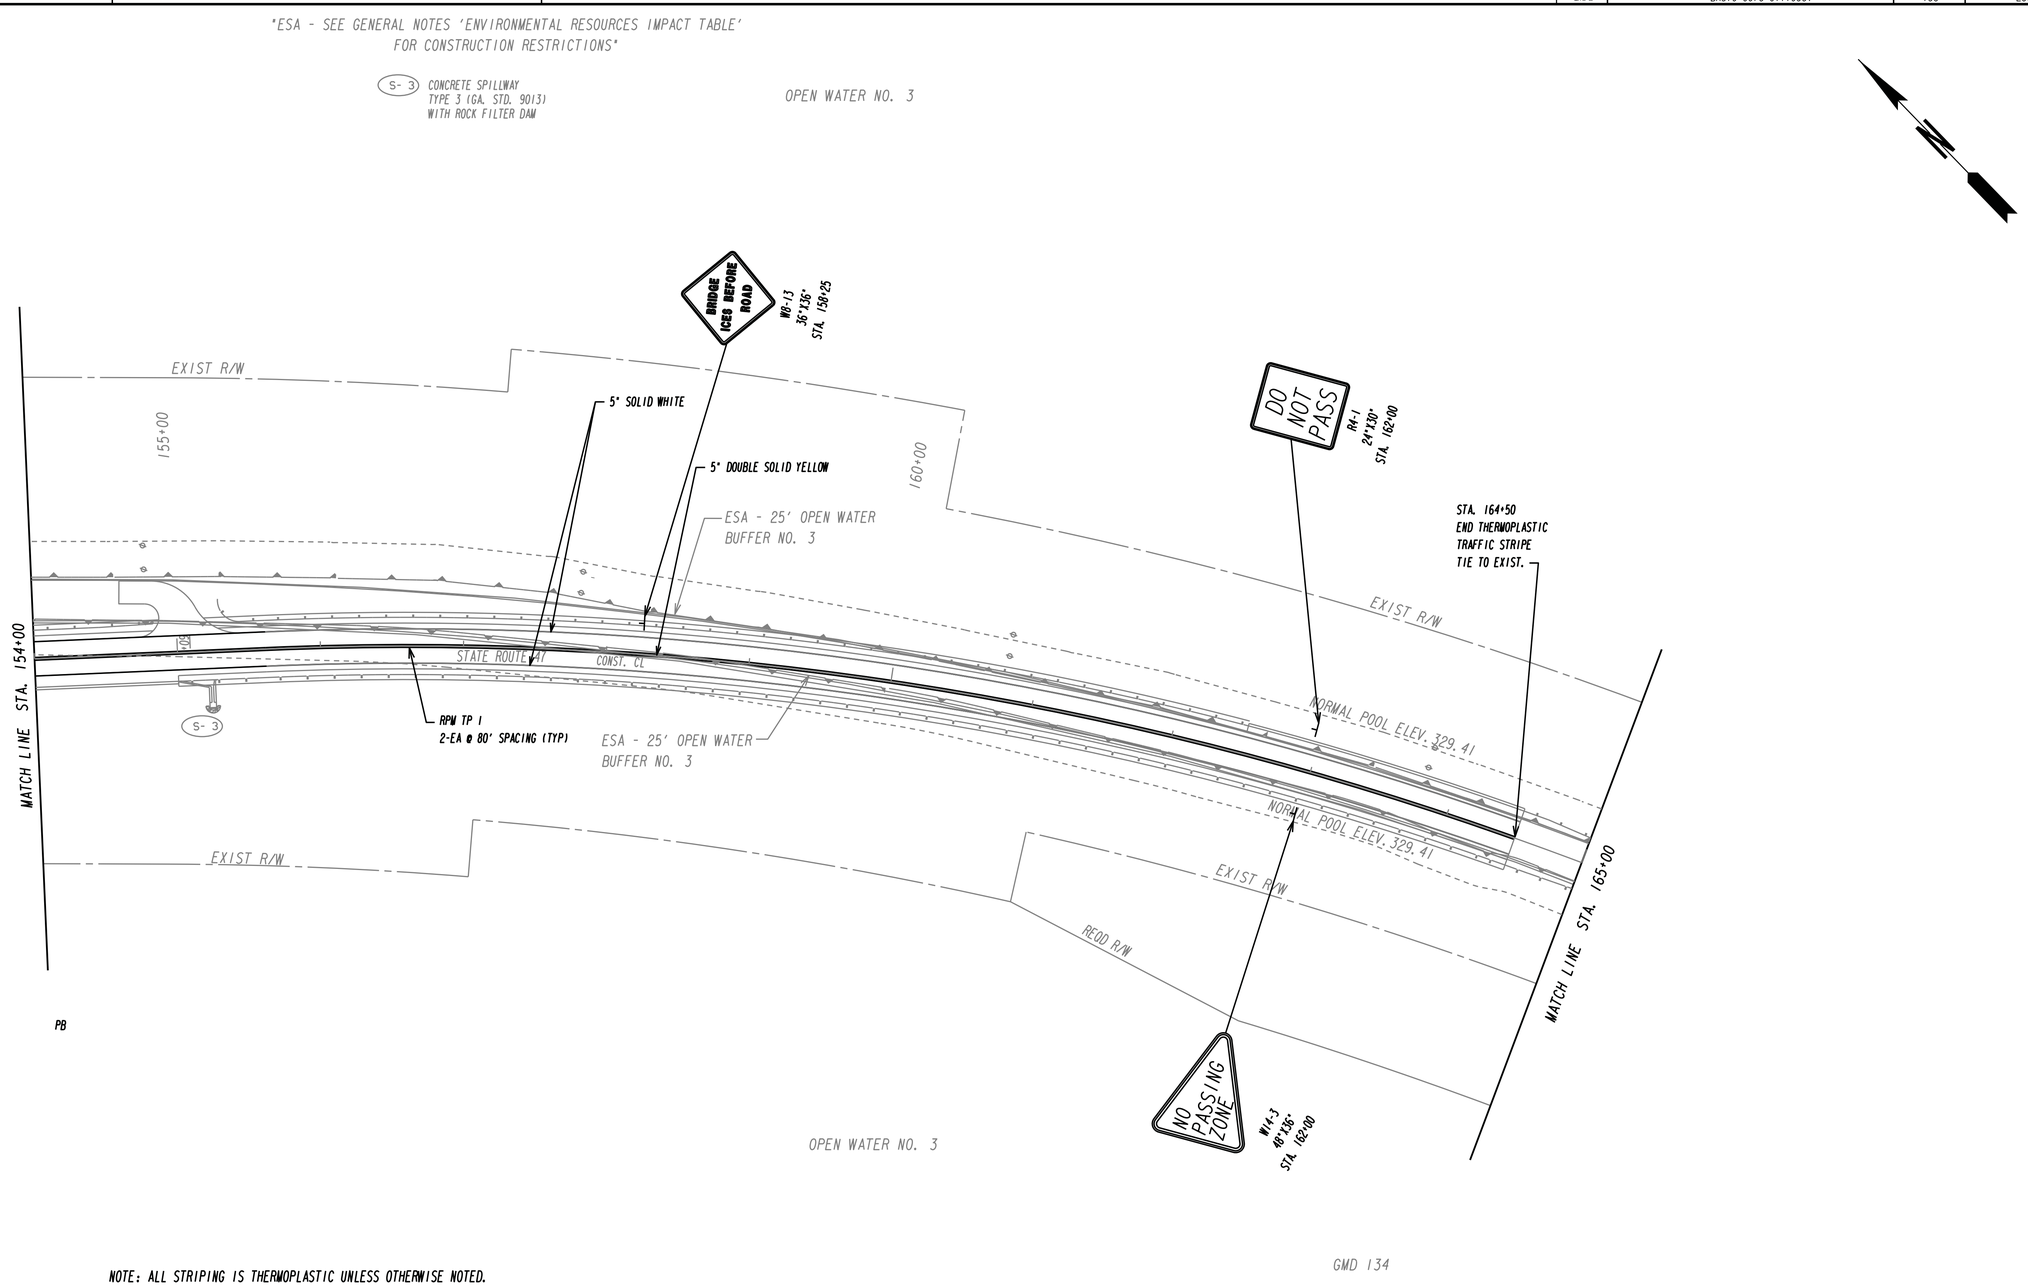


NOTE: ALL STRIPING IS THERMOPLASTIC UNLESS OTHERWISE NOTED.

PROPERTY AND EXISTING R/W LINE
REQUIRED R/W LINE
CONSTRUCTION LIMITS
EASEMENT FOR CONSTR & MAINTENANCE OF SLOPES
EASEMENT FOR CONSTR OF SLOPES
EASEMENT FOR CONSTR OF DRIVES

BEGIN LIMIT OF ACCESS.....BLA
END LIMIT OF ACCESS.....ELA
LIMIT OF ACCESS
REQ'D R/W & LIMIT OF ACCESS
EASEMENT FOR CONSTR & MAINTENANCE OF DRAINAGE

Baker
3595 ENGINEERING DRIVE
NORCROSS, GEORGIA 30092
(770) 263-9118

SCALE IN FEET
0 50 100 200

REVISION DATES

STATE OF GEORGIA
DEPARTMENT OF TRANSPORTATION
OFFICE: INNOVATIVE PROGRAM DELIVERY

**SIGNING AND MARKING PLANS**

LINCOLN/COLUMBIA COUNTY
STA. 154+00 TO STA. 165+00

DRAWING No. 26-004

12/14/2012 GPLN