STATE	PROJECT NUMBER	SHEET NO.	TOTAL SHEETS
GA.	BRST0-0076-01(036)	154	267

RELEASED FOR CONSTRUCTION: 11/14/2014

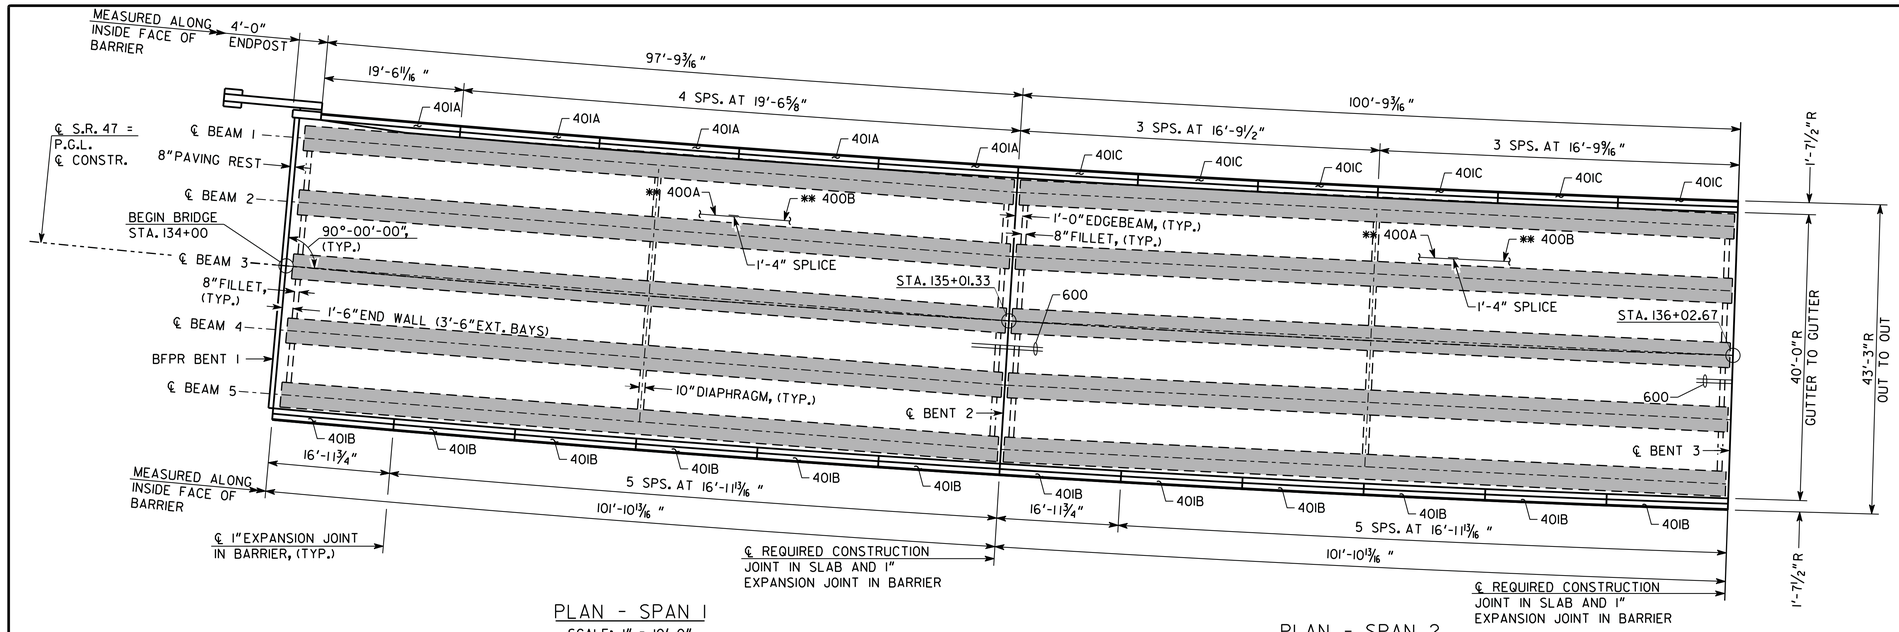

PLAN - SPAN 1
SCALE: 1" = 10'-0"

PLAN - SPAN 2
SCALE: 1" = 10'-0"

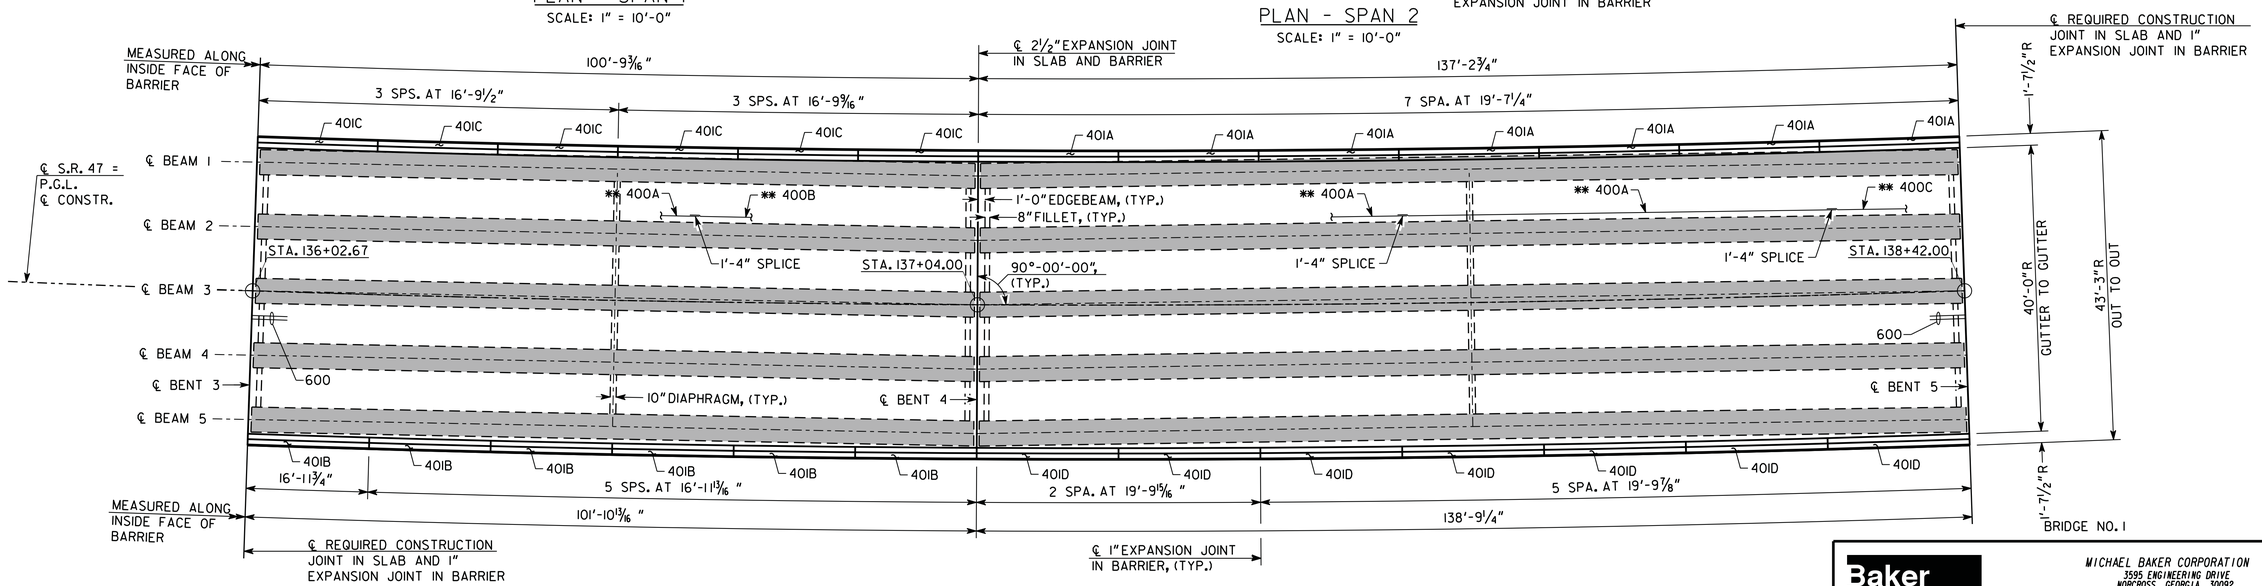

PLAN - SPAN 3
SCALE: 1" = 10'-0"

PLAN - SPAN 4
SCALE: 1" = 10'-0"
SPAN 5 & 6 SIMILAR

R = RADIAL DIMENSION
** ALTERNATE 400 BARS ACROSS DECK TO STAGGER LAP LOCATION.

SUPERSTRUCTURE QUANTITIES

ITEM	SPAN 1	SPAN 2-3	SPAN 4	SPAN 5-6
LUMP - SUPERSTR. CONCRETE, CU YDS., CLASS AA	157.4	150.1	214.2	187.6
LUMP - SUPERSTR. REINF. STEEL, LBS.	33,884	32,614	43,091	43,319

DRAWING NO. 35-006
BRIDGE SHEET 6 OF 33

REVISIONS | DATE | BY

Baker
MICHAEL BAKER CORPORATION
3595 ENGINEERING DRIVE
NORCROSS, GEORGIA 30092
(770) 263-9118

GEORGIA
DEPARTMENT OF TRANSPORTATION
ENGINEERING DIVISION-OFFICE OF BRIDGES AND STRUCTURES

DECK PLANS
S.R. 47 OVER LITTLE RIVER (CLARKS HILL LAKE)
LINCOLN/COLUMBIA COUNTY BRST0-0076-01(036)

SCALE: AS SHOWN NOVEMBER 2014

DESIGNED BSB/ANZ | CHECKED JCR/AWB | REVIEWED WMD/DLC
DRAWN BSB | DESIGN GROUP DLC | APPROVED BFR

1 INCH WHEN PRINTED FULL SIZE

11/18/2014 2:56:47 PM Y:\Roadways\138973\Bridge\Final\B0106-DPl.dgn