STATE	PROJECT NUMBER	SHEET NO.	TOTAL SHEETS
GA.	BRST0-0076-01(036)	155	267

RELEASED FOR CONSTRUCTION: 11/14/2014

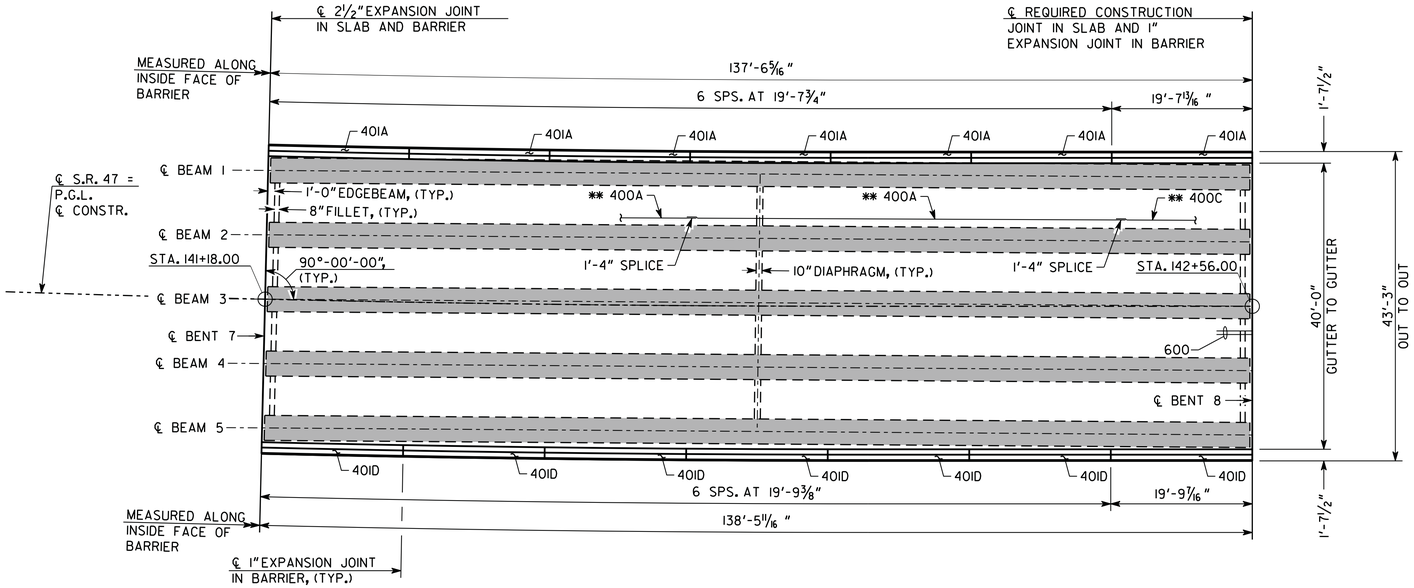

PLAN - SPAN 7

SCALE: 1" = 10'-0"

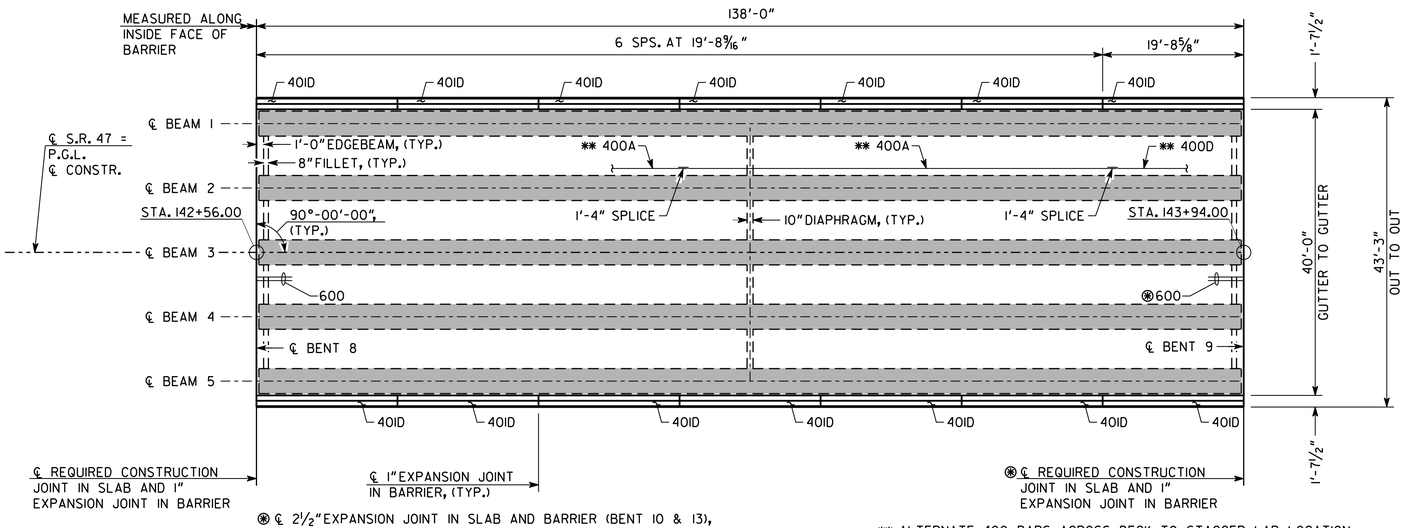

⊛ ℄ 2½"EXPANSION JOINT IN SLAB AND BARRIER (BENT 10 & 13), OMIT 600 BARS AT EXPANSION JOINTS.

** ALTERNATE 400 BARS ACROSS DECK TO STAGGER LAP LOCATION.

PLAN - SPAN 8

SCALE: 1" = 10'-0"
SPANS 9-14 SIMILAR

SUPERSTRUCTURE QUANTITIES

ITEM	SPAN 7	SPAN 8-13	SPAN 14
LUMP - SUPERSTR. CONCRETE, CU YDS., CLASS AA	187.6	187.6	211.8
LUMP - SUPERSTR. REINF. STEEL, LBS.	42,838	41,981	42,709

BRIDGE NO. 1

Baker

MICHAEL BAKER CORPORATION
3595 ENGINEERING DRIVE
NORCROSS, GEORGIA 30092
(770) 263-9118

GEORGIA
DEPARTMENT OF TRANSPORTATION
ENGINEERING DIVISION-OFFICE OF BRIDGES AND STRUCTURES

DECK PLANS

S.R. 47 OVER LITTLE RIVER (CLARKS HILL LAKE)

LINCOLN/COLUMBIA COUNTY BRST0-0076-01(036)

DRAWING NO. 35-007

BRIDGE SHEET 7 OF 33

REVISIONS | DATE | BY

SCALE: AS SHOWN NOVEMBER 2014

DESIGNED BSB/ANZ CHECKED JCR/AWB REVIEWED WMD/DLC
DRAWN BSB DESIGN GROUP DLC APPROVED BFR

1 INCH WHEN PRINTED FULL SIZE

11/18/2014 2:56:50 PM Y:\Roadways\138973\Bridge\Final\B0107-DP2.dgn