STATE	PROJECT NUMBER	SHEET NO.	TOTAL SHEETS
GA.	BRST0-0076-01(036)	160	267

NOTES:

1. ALL BENTS ARE PERPINDICULAR TO ℄ S.R. 47.
2. BEAMS ARE PARALLEL TO A CHORD OF ℄ S.R. 47 BETWEEN BFPR/℄ BENT BACK AND ℄ BENT AHEAD, EXCEPT FOR SPAN 7. BEAMS IN SPAN 7 ARE SET TO INTERSECT THE ENDS OF THE BEAMS IN SPAN 6 AND THE BEGINNING OF THE BEAMS IN SPAN 8.
3. DIMENSIONS ARE IN FEET.

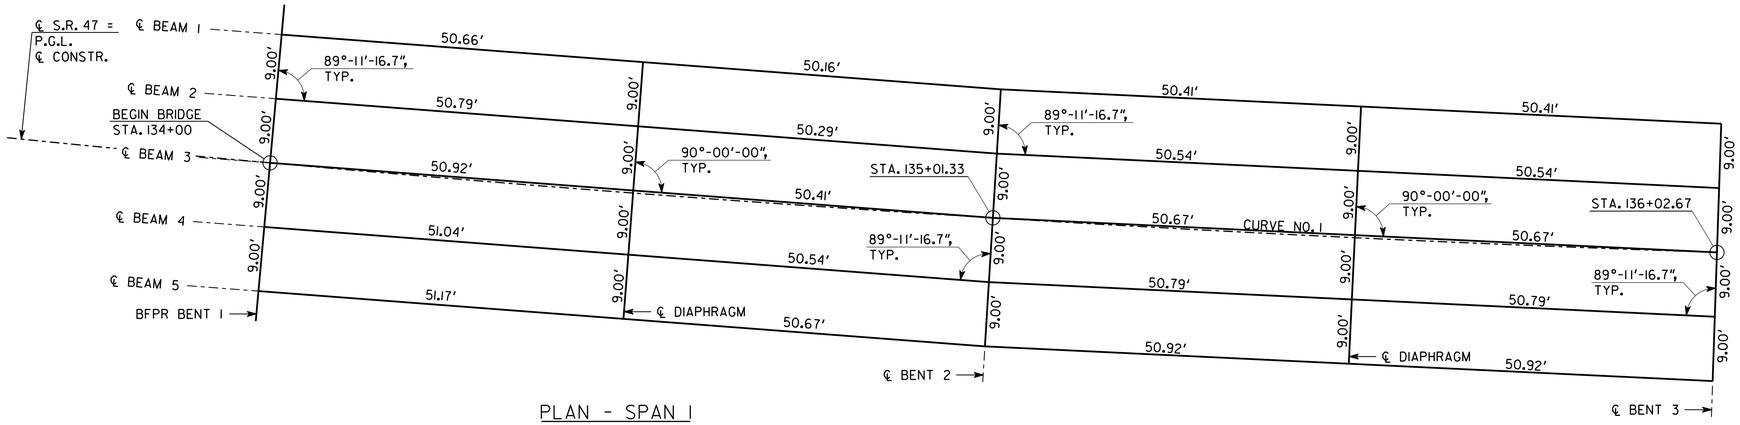

PLAN - SPAN 1
SCALE: 1" = 10'-0"

PLAN - SPAN 2
SCALE: 1" = 10'-0"

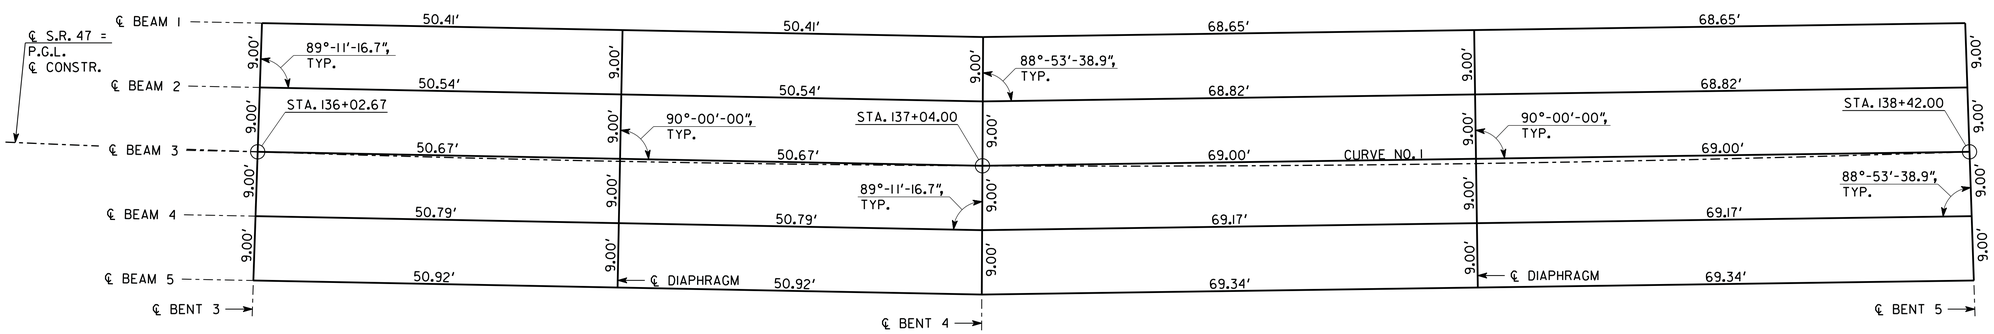

PLAN - SPAN 3
SCALE: 1" = 10'-0"

PLAN - SPAN 4
SCALE: 1" = 10'-0"
SPAN 5 & 6 SIMILAR

BRIDGE NO. 1

Baker

MICHAEL BAKER CORPORATION
3595 ENGINEERING DRIVE
NORCROSS, GEORGIA 30092
(770) 263-9118

GEORGIA
DEPARTMENT OF TRANSPORTATION
ENGINEERING DIVISION-OFFICE OF BRIDGES AND STRUCTURES

BEAM FRAMING PLAN
S.R. 47 OVER LITTLE RIVER (CLARKS HILL LAKE)
LINCOLN/COLUMBIA COUNTY BRST0-0076-01(036)

REVISIONS	BY	DATE

DRAWING NO. 35-012
BRIDGE SHEET 12 OF 33

SCALE: AS SHOWN NOVEMBER 2014

DESIGNED BSB/ANZ CHECKED JCR/AWB REVIEWED WMD/DLC
DRAWN BSB DESIGN GROUP DLC APPROVED BFR

1 INCH WHEN PRINTED FULL SIZE

RELEASED FOR CONSTRUCTION: 11/14/2014

11/18/2014 2:57:01PM Y:\Roadways\138973\Bridge\Final\B012-FPl.dgn