VOID

03-NOV-2014 13:29	TIME$$$	$PRFB$	Y:\Roadways\138973\232310\Dgn\0232310_54-003.dgn	RELEASED FOR CONSTRUCTION 10-31-2014	STATE	PROJECT NUMBER	SHEET NO.	TOTAL SHEETS
bgowen		8825Full.pen			GA	BRSTO-0076-01(036)	241	267

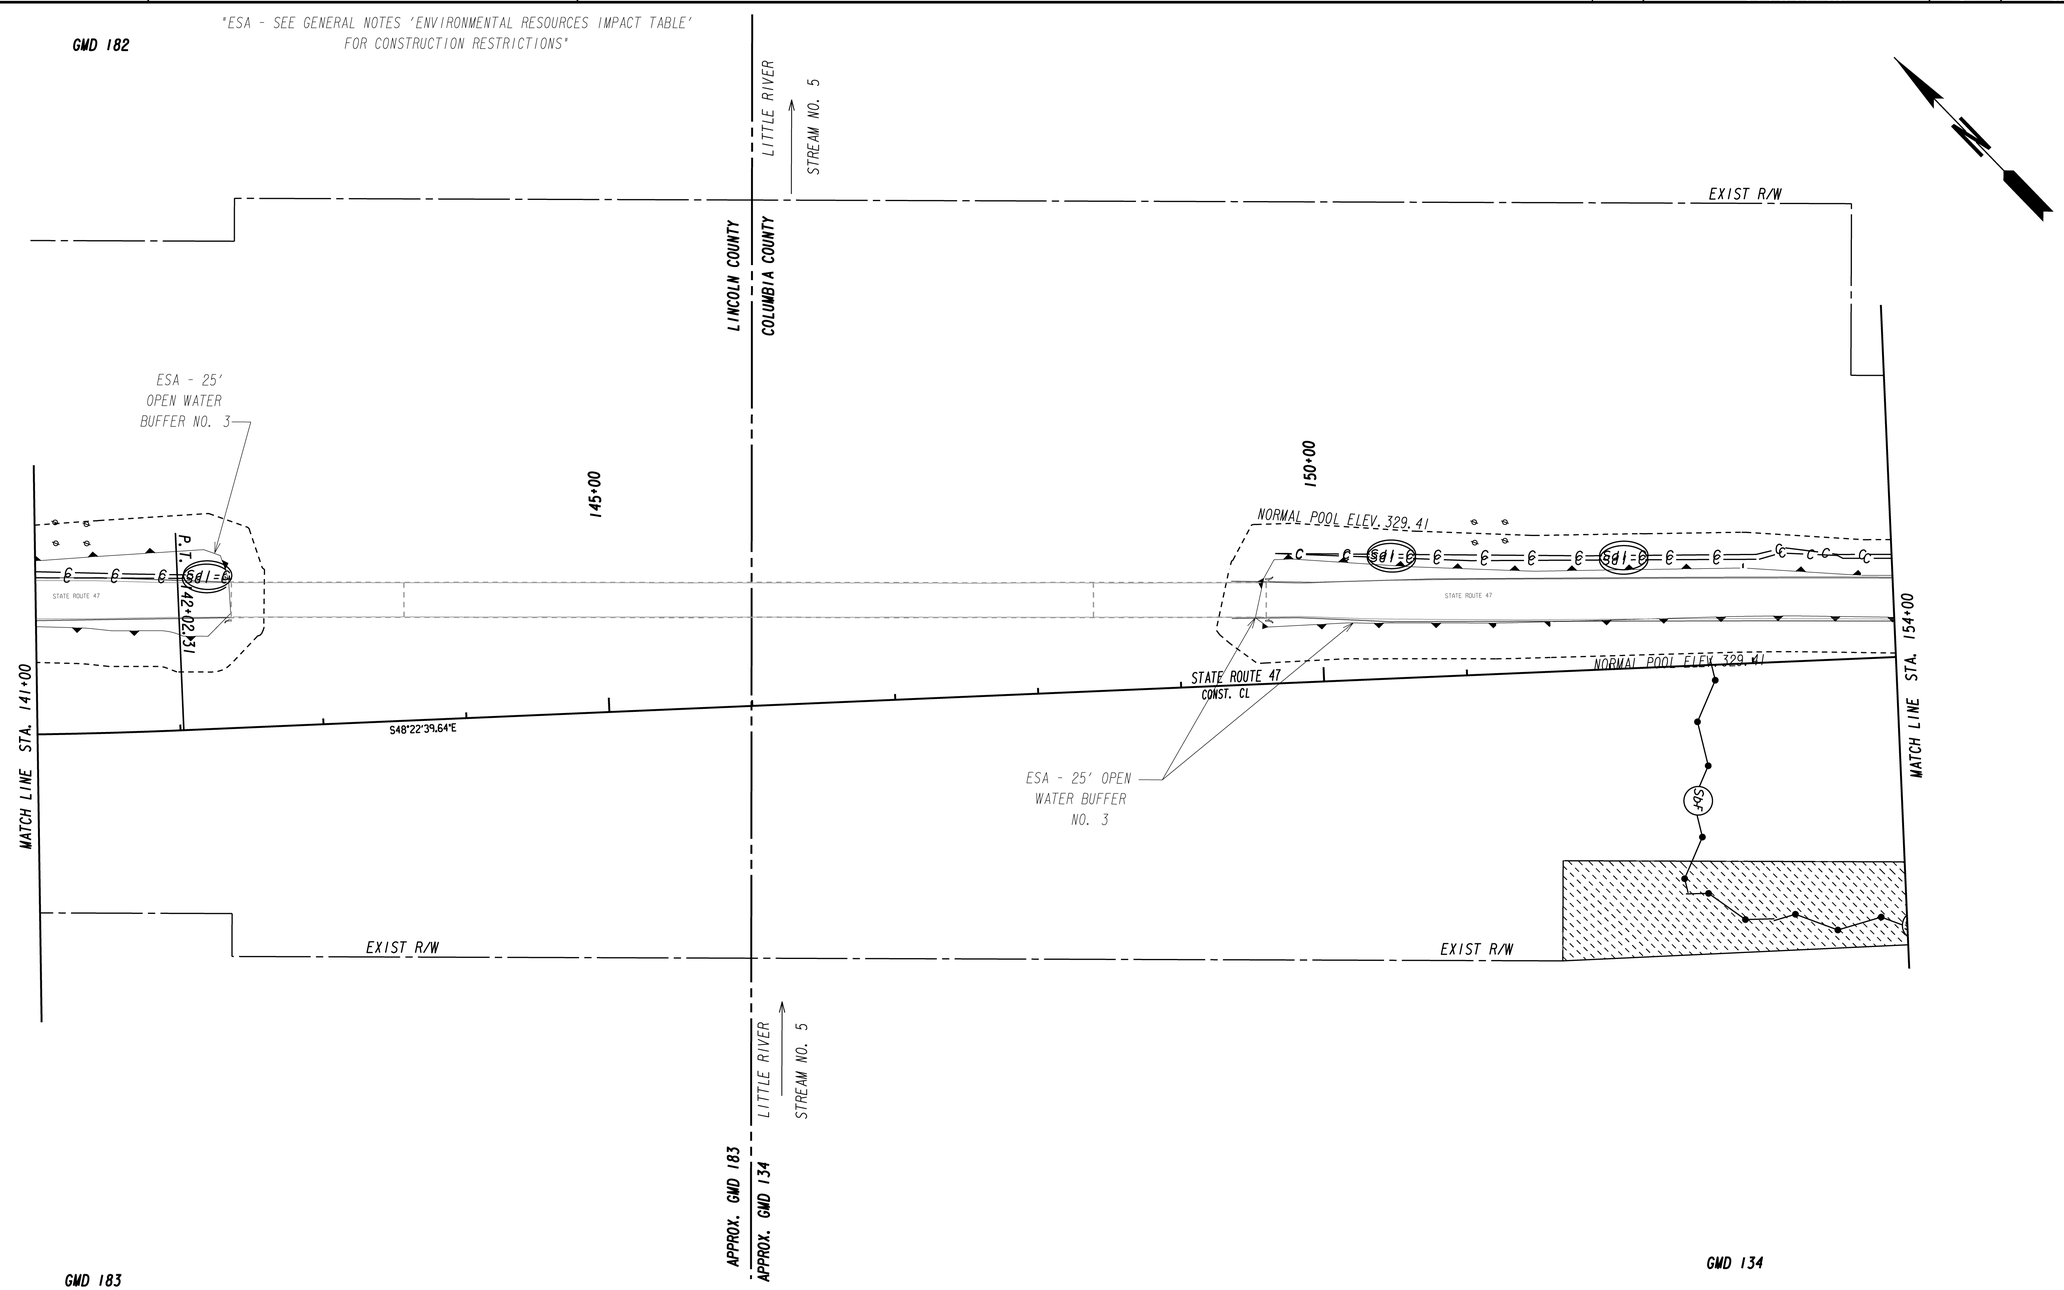

LEGEND

- PAVEMENT REMOVAL
- TEMPORARY CONSTRUCTION PAVEMENT
- PERMANENT CONSTRUCTION
- CONCRETE MEDIAN CONSTRUCTION
- MILL & OVERLAY CONSTRUCTION
- OPEN LANES OF TRAFFIC

INITIAL STAGE

Baker
3595 ENGINEERING DRIVE
NORCROSS, GEORGIA 30092
(770) 263-9118

SCALE IN FEET
0 50 100 200

REVISION DATES

STATE OF GEORGIA
DEPARTMENT OF TRANSPORTATION
OFFICE: INNOVATIVE PROGRAM DELIVERY

BMP LOCATION DETAILS

LINCOLN/COLUMBIA COUNTY
STA. 141+00 TO STA. 154+00

DRAWING No. 54-003

12/14/2012 GPLN