VOID

03-NOV-2014 13:30	TIME$$$	$PRFB$	Y:\Roadways\138973\232310\Dgn\0232310_54-015.dgn	RELEASED FOR CONSTRUCTION 10-31-2014	STATE	PROJECT NUMBER	SHEET NO.	TOTAL SHEETS
bgowen		8825Full.pen			GA	BRSTO-0076-01(036)	253	267

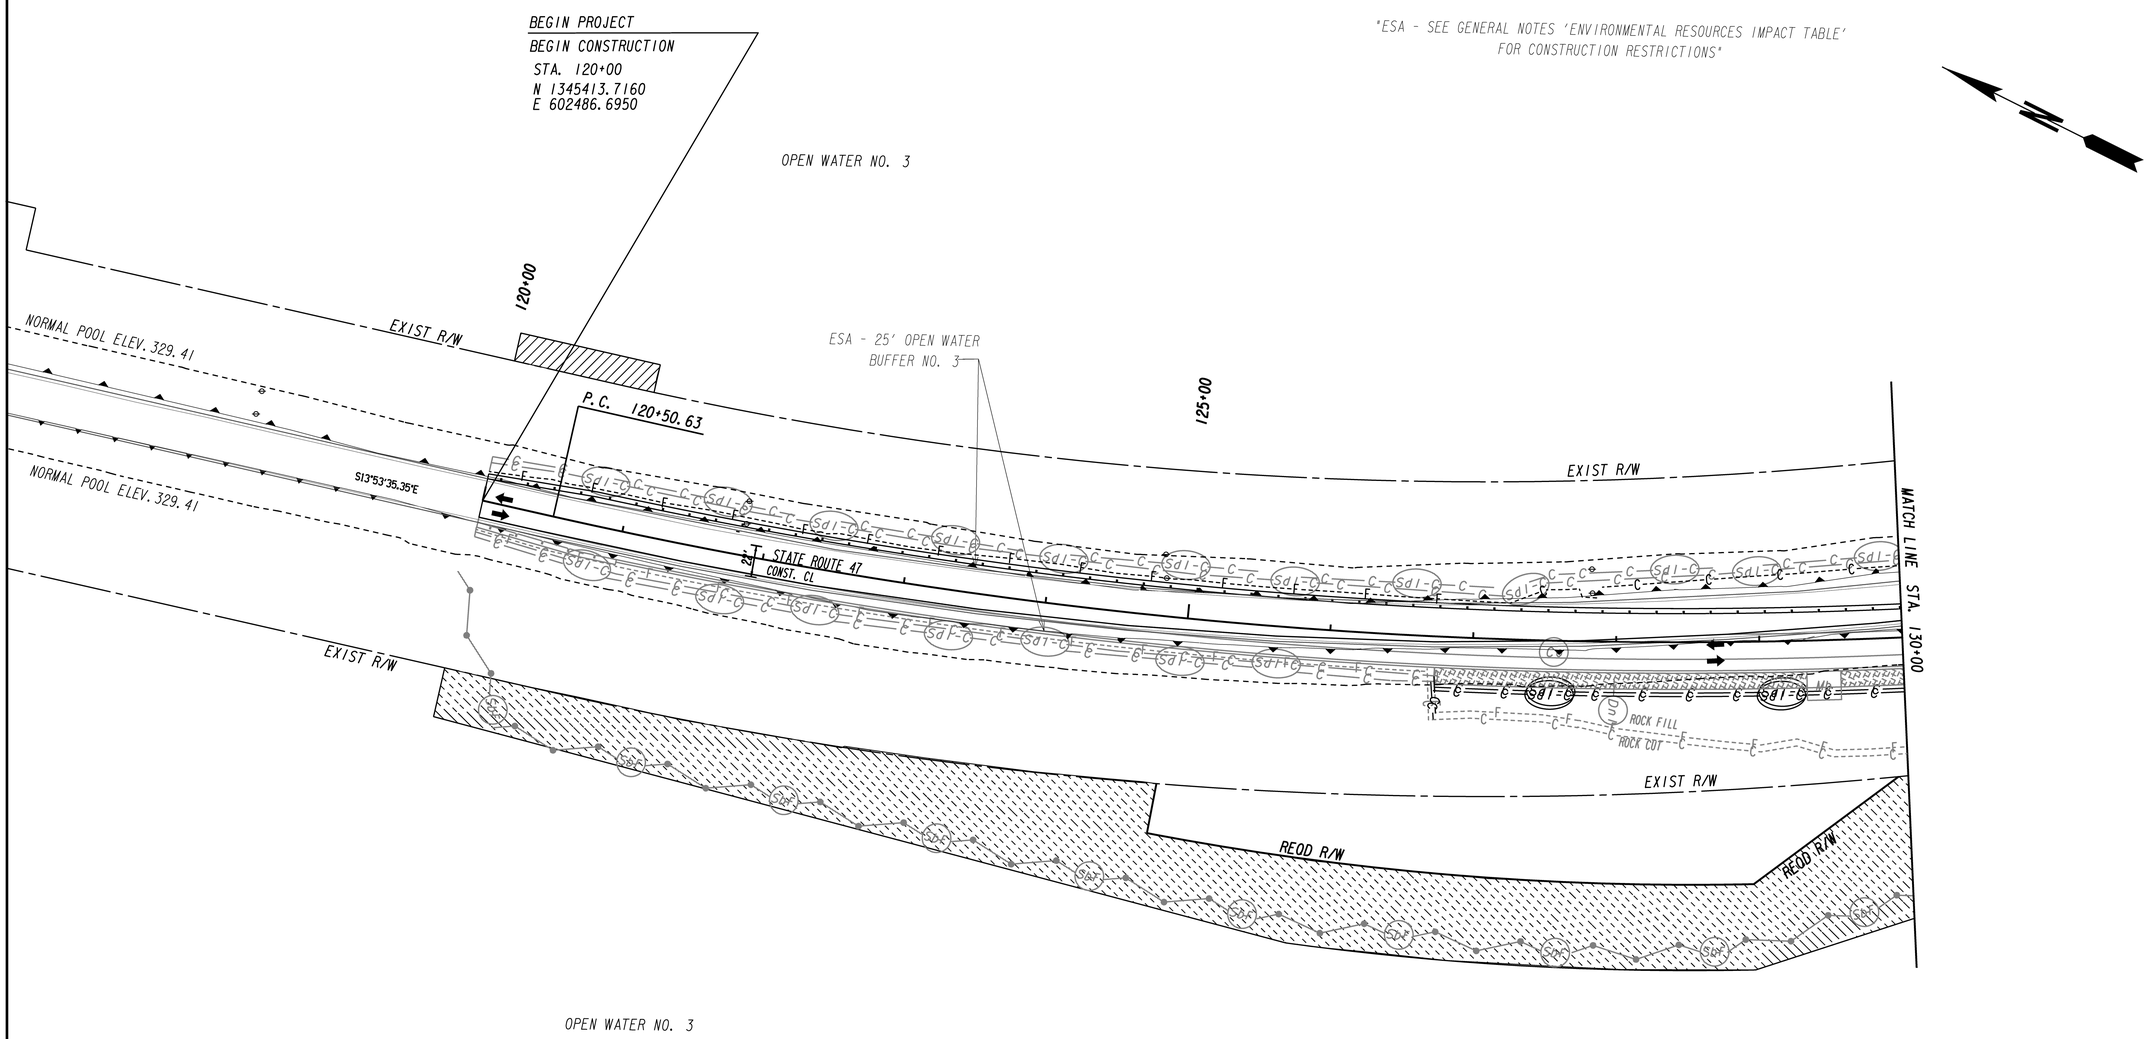

STAGE 2
1. SHIFT TRAFFIC TO THE WEST SIDE OF NEWLY CONSTRUCTED PORTION OF S.R. 47.
2. CONSTRUCT EAST SIDE OF PROPOSED TIE IN LOCATIONS THROUGH LEVELING COURSE ON S.R 47 AS SHOWN ON THE PLANS.
3. CONSTRUCT PARK AREA AT APPROXIMATE STA. 180+40 LT.
4. REMOVE EXISTING BRIDGE.
5. REMOVE EXISTING ROADBED.

LEGEND

- PAVEMENT REMOVAL
- TEMPORARY CONSTRUCTION PAVEMENT
- PERMANENT CONSTRUCTION
- CONCRETE MEDIAN CONSTRUCTION
- MILL & OVERLAY CONSTRUCTION
- OPEN LANES OF TRAFFIC

STAGE 2

Baker
3595 ENGINEERING DRIVE
NORCROSS, GEORGIA 30092
(770) 263-9118

SCALE IN FEET
0 50 100 200

REVISION DATES

STATE OF GEORGIA
DEPARTMENT OF TRANSPORTATION
OFFICE: INNOVATIVE PROGRAM DELIVERY

BMP LOCATION DETAILS

LINCOLN/COLUMBIA COUNTY
STA. 120+00 TO STA. 130+00

DRAWING No. 54-015

12/14/2012 GPLN