VOID

03-NOV-2014 13:30	TIME$$$	$PRFB$	Y:\Roadways\138973\232310\Dgn\0232310_55.dgn	RELEASED FOR CONSTRUCTION 10-31-2014	STATE	PROJECT NUMBER	SHEET NO.	TOTAL SHEETS
bgowen		8825Full.pen			GA	BRSTO-0076-01(1036)	260	267

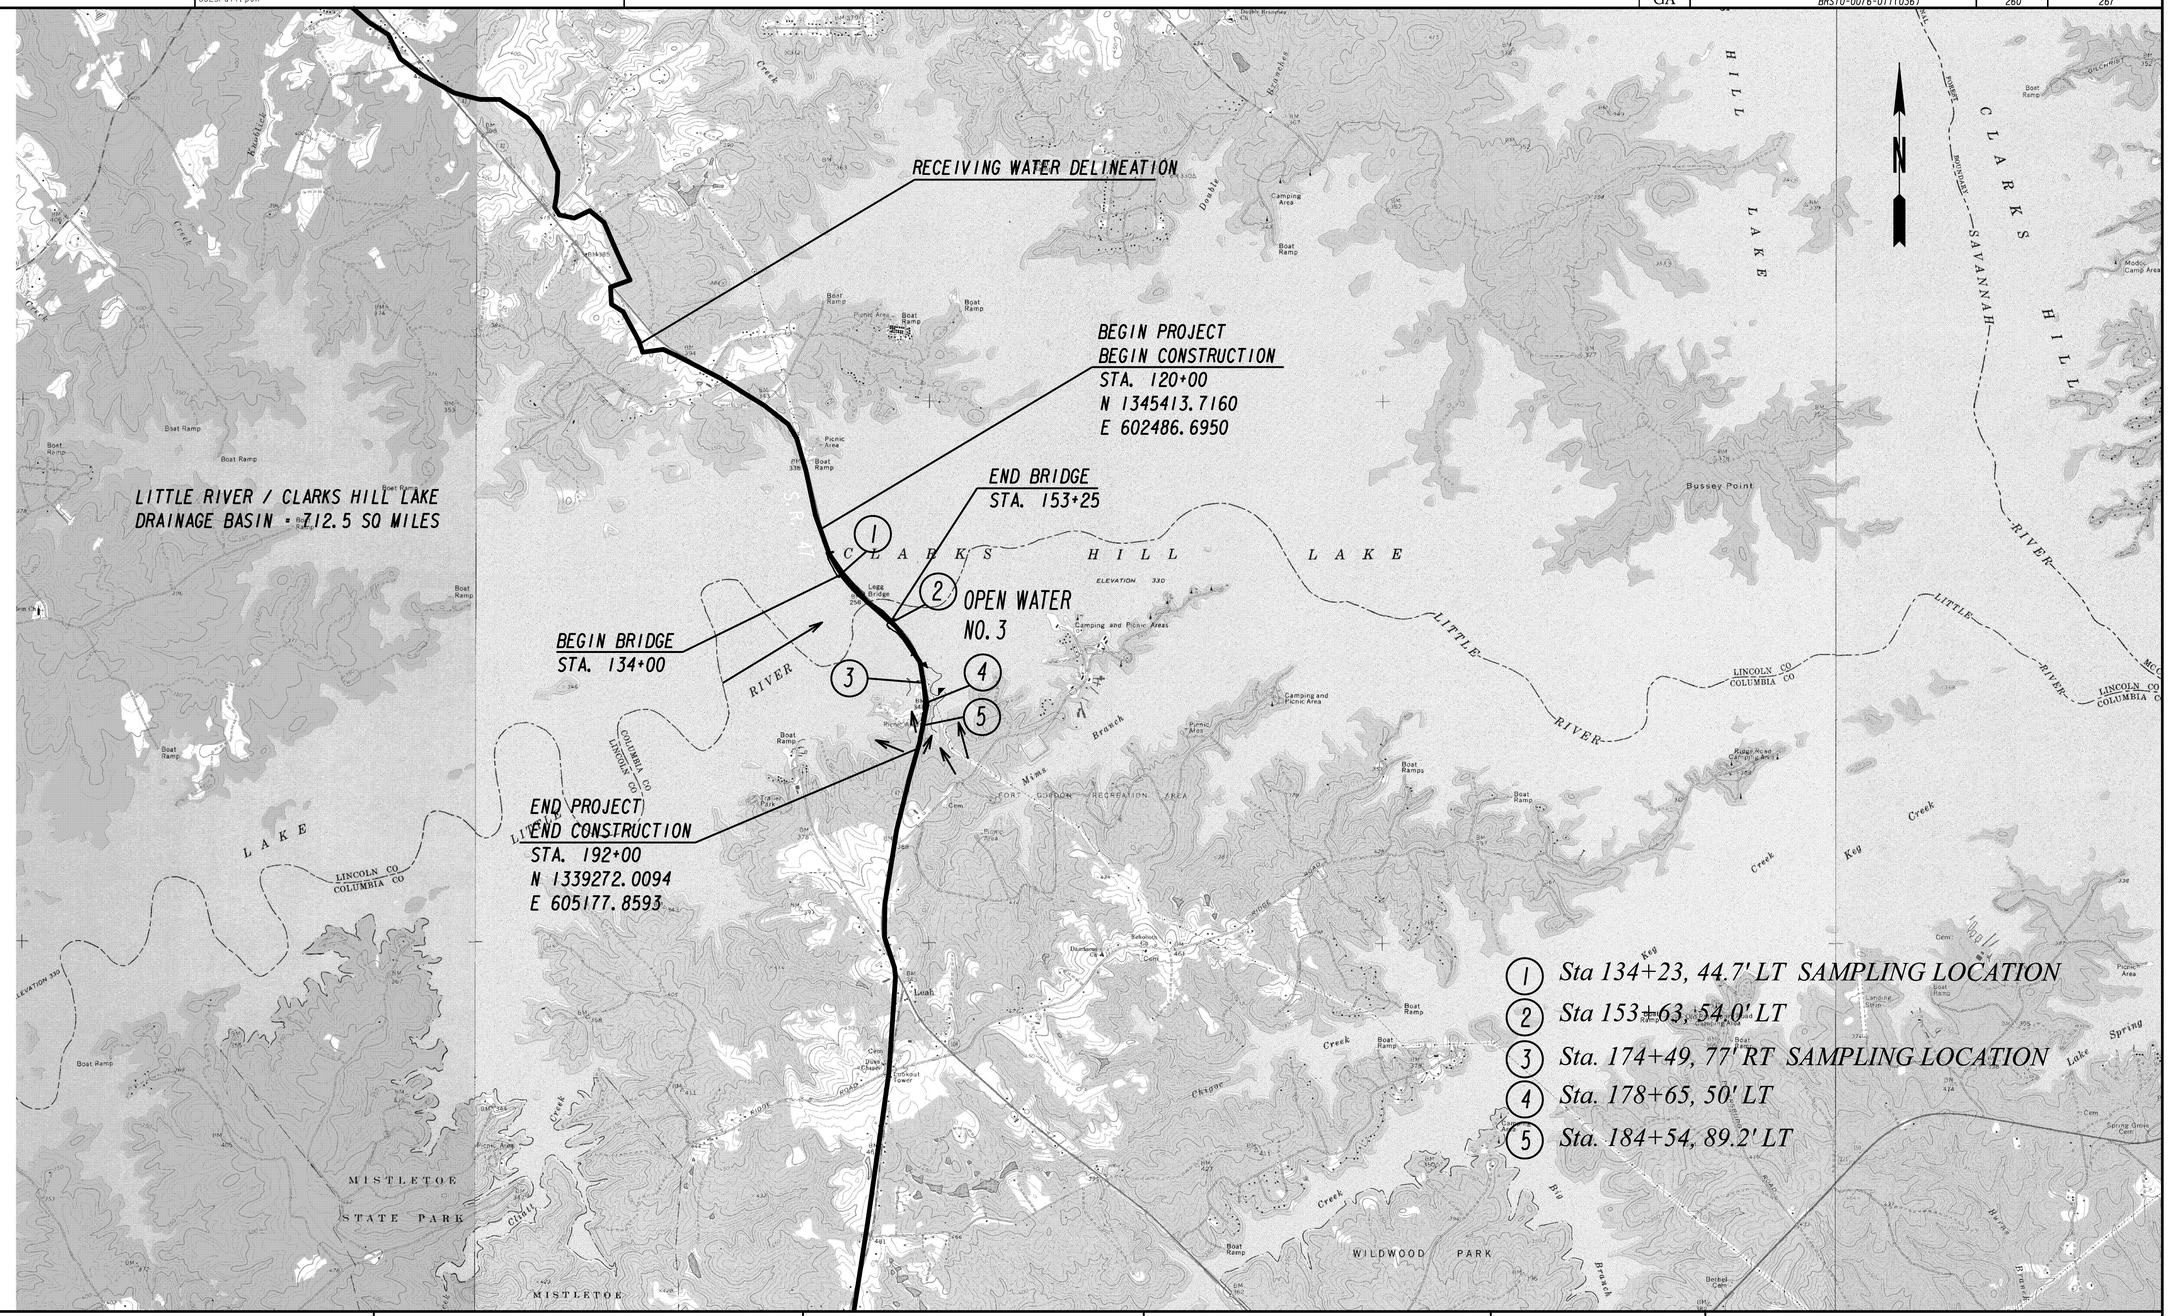

Baker

3595 ENGINEERING DRIVE
NORCROSS, GEORGIA 30092
(770) 263-9118

SCALE IN FEET
0 2000 4000 8000

REVISION DATES		

STATE OF GEORGIA
DEPARTMENT OF TRANSPORTATION
OFFICE: INNOVATIVE PROGRAM DELIVERY

WATERSHED MAP
SITE MONITORING PLAN
STATE ROUTE 47

DRAWING No. 55-001

12/14/2012 GPLN