STATE	PROJECT NUMBER	SHEET NO.	TOTAL SHEETS
GA.	BRSTO-2938-00(004)	16	188

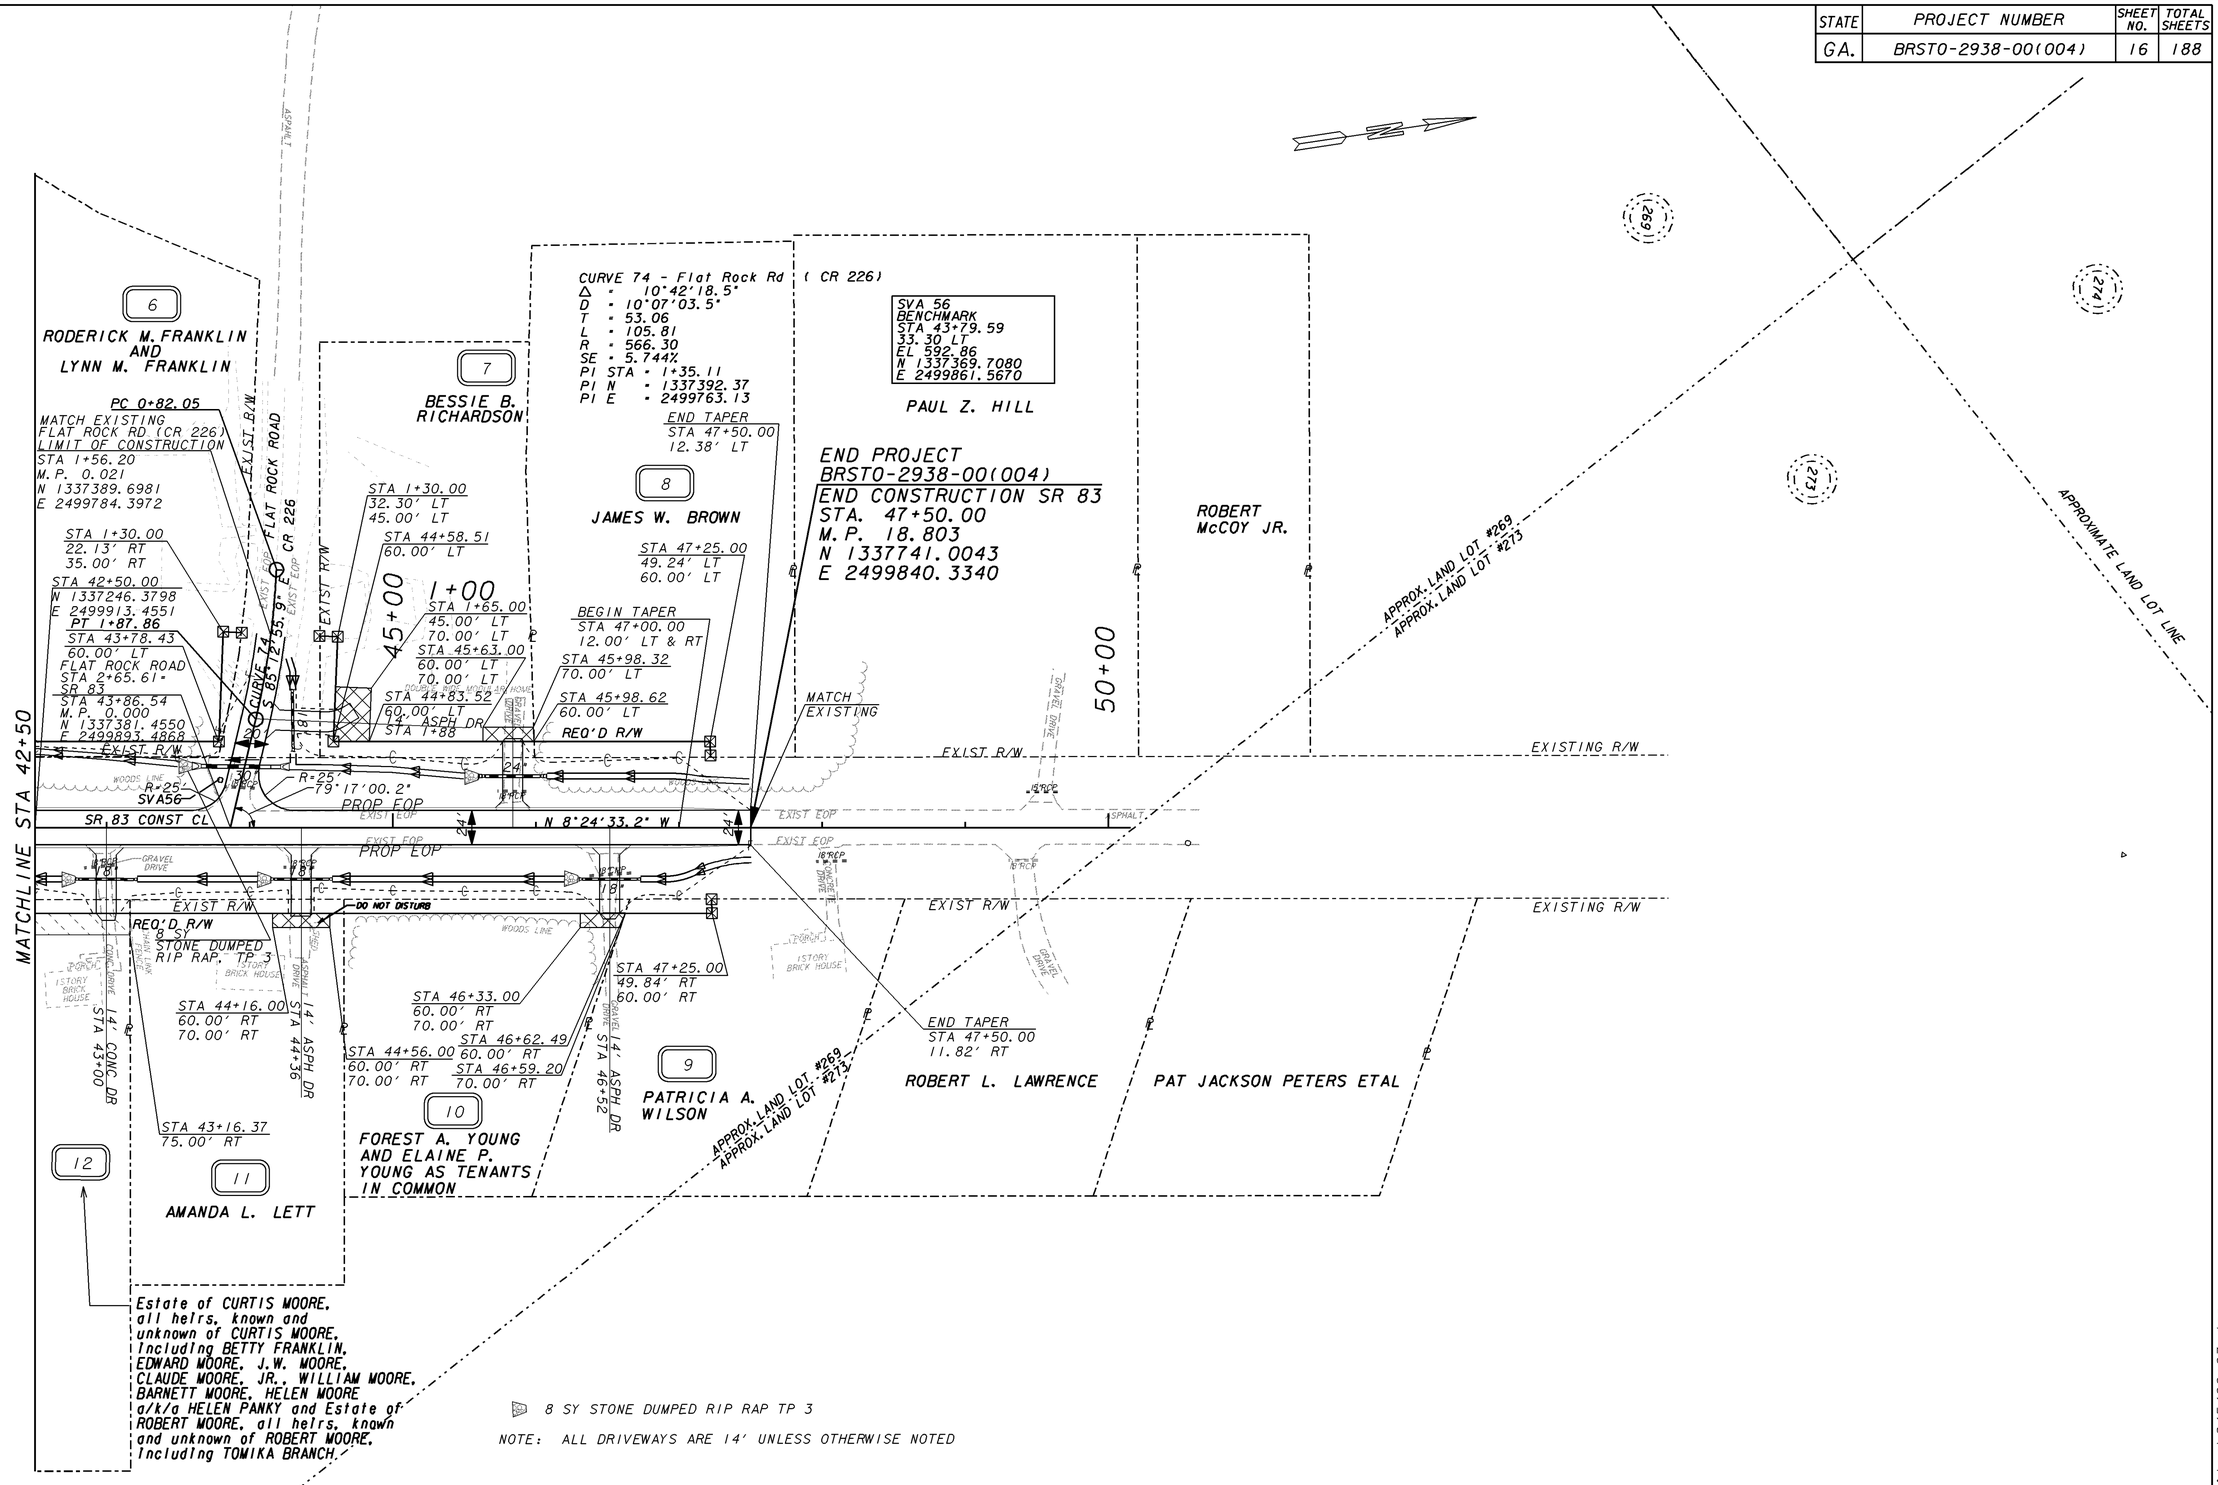

8 SY STONE DUMPED RIP RAP TP 3

NOTE: ALL DRIVEWAYS ARE 14' UNLESS OTHERWISE NOTED

PROPERTY AND EXISTING R/W LINE	
REQUIRED R/W LINE	
CONSTRUCTION LIMITS	
EASEMENT FOR CONSTR & MAINTENANCE OF SLOPES	
EASEMENT FOR CONSTR OF SLOPES	
EASEMENT FOR CONSTR OF DRIVES	

BEGIN LIMIT OF ACCESS	BLA
END LIMIT OF ACCESS	ELA
LIMIT OF ACCESS	
REQ'D R/W & LIMIT OF ACCESS	

SCALE IN FEET
0 50 100 200

DATE	REVISIONS	DATE	REVISIONS

LAND LOT NO. 269

LAND DISTRICT 20

GMD 284

GEORGIA
DEPARTMENT OF TRANSPORTATION
ROADWAY PLAN

PROJECT: BRSTO-2938-00(004)
COUNTY: MORGAN

DRAWING NO. 13-03

C:\245400\DGN Files\245400c03.dgn