STATE	PROJECT NUMBER	SHEET NO.	TOTAL SHEETS
GA.	BRSTO-2938-00(004)	22	188

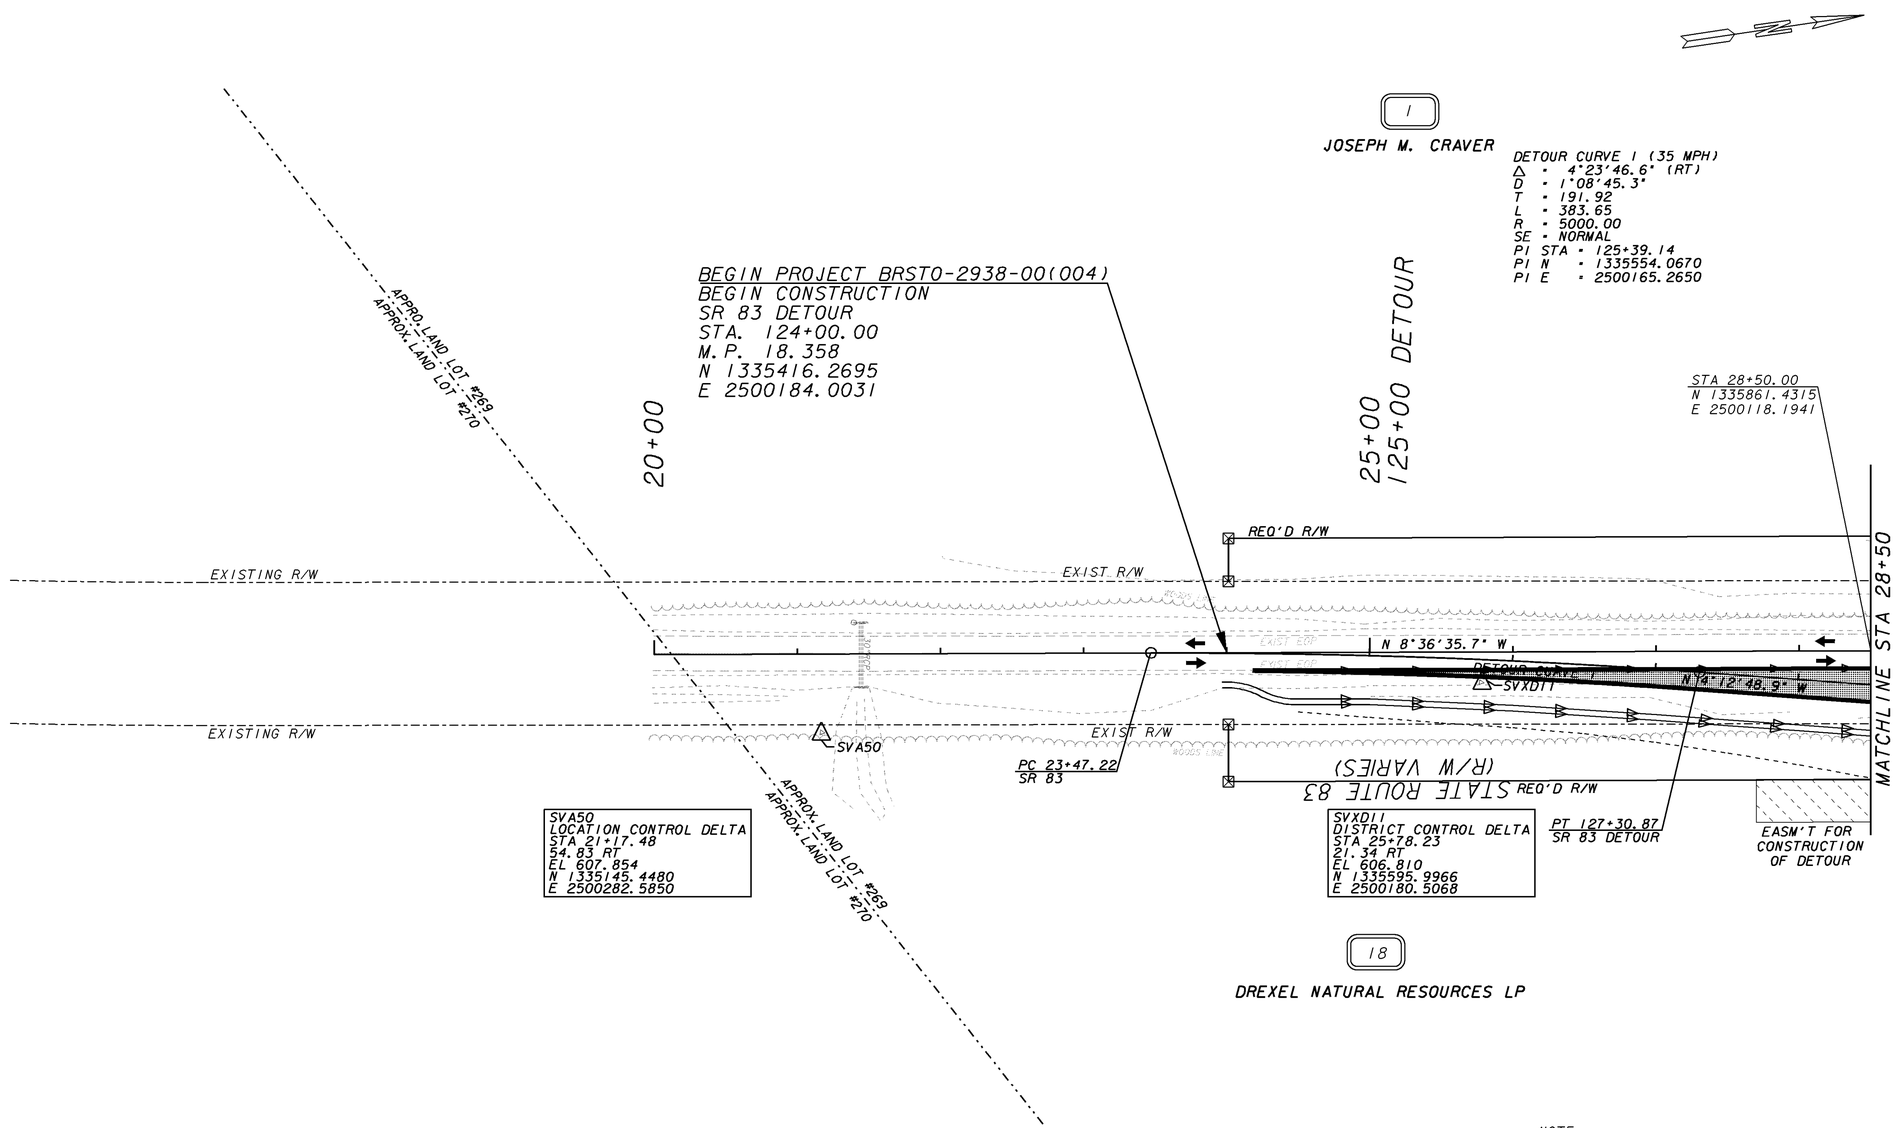

NOTE:
-MAINTAIN TRAFFIC ON EXISTING ROADWAY.
-CONSTRUCT DETOUR ROADWAY AND DETOUR BRIDGE.
-CONSTRUCT DRIVEWAYS TO MAINTAIN ACCESS.

LEGEND:

STAGE 1 CONSTRUCTION

TRAFFIC ROUTE

PROPERTY AND EXISTING R/W LINE
REQUIRED R/W LINE
CONSTRUCTION LIMITS
EASEMENT FOR CONSTR & MAINTENANCE OF SLOPES
EASEMENT FOR CONSTR OF SLOPES
EASEMENT FOR CONSTR OF DRIVES

STAGE 1 CONSTRUCTION
STAGE 1 TRAFFIC

SCALE IN FEET
0 50 100 200

DATE	REVISIONS	DATE	REVISIONS

LAND LOT NO. 269
LAND DISTRICT 20
GMD 284

GEORGIA
DEPARTMENT OF TRANSPORTATION
STAGE 1 PLANS
PROJECT: BRSTO-2938-00(004)
COUNTY: MORGAN

DRAWING NO. 19-01

C:\245400\DGN Files\245400stgl-1.dgn