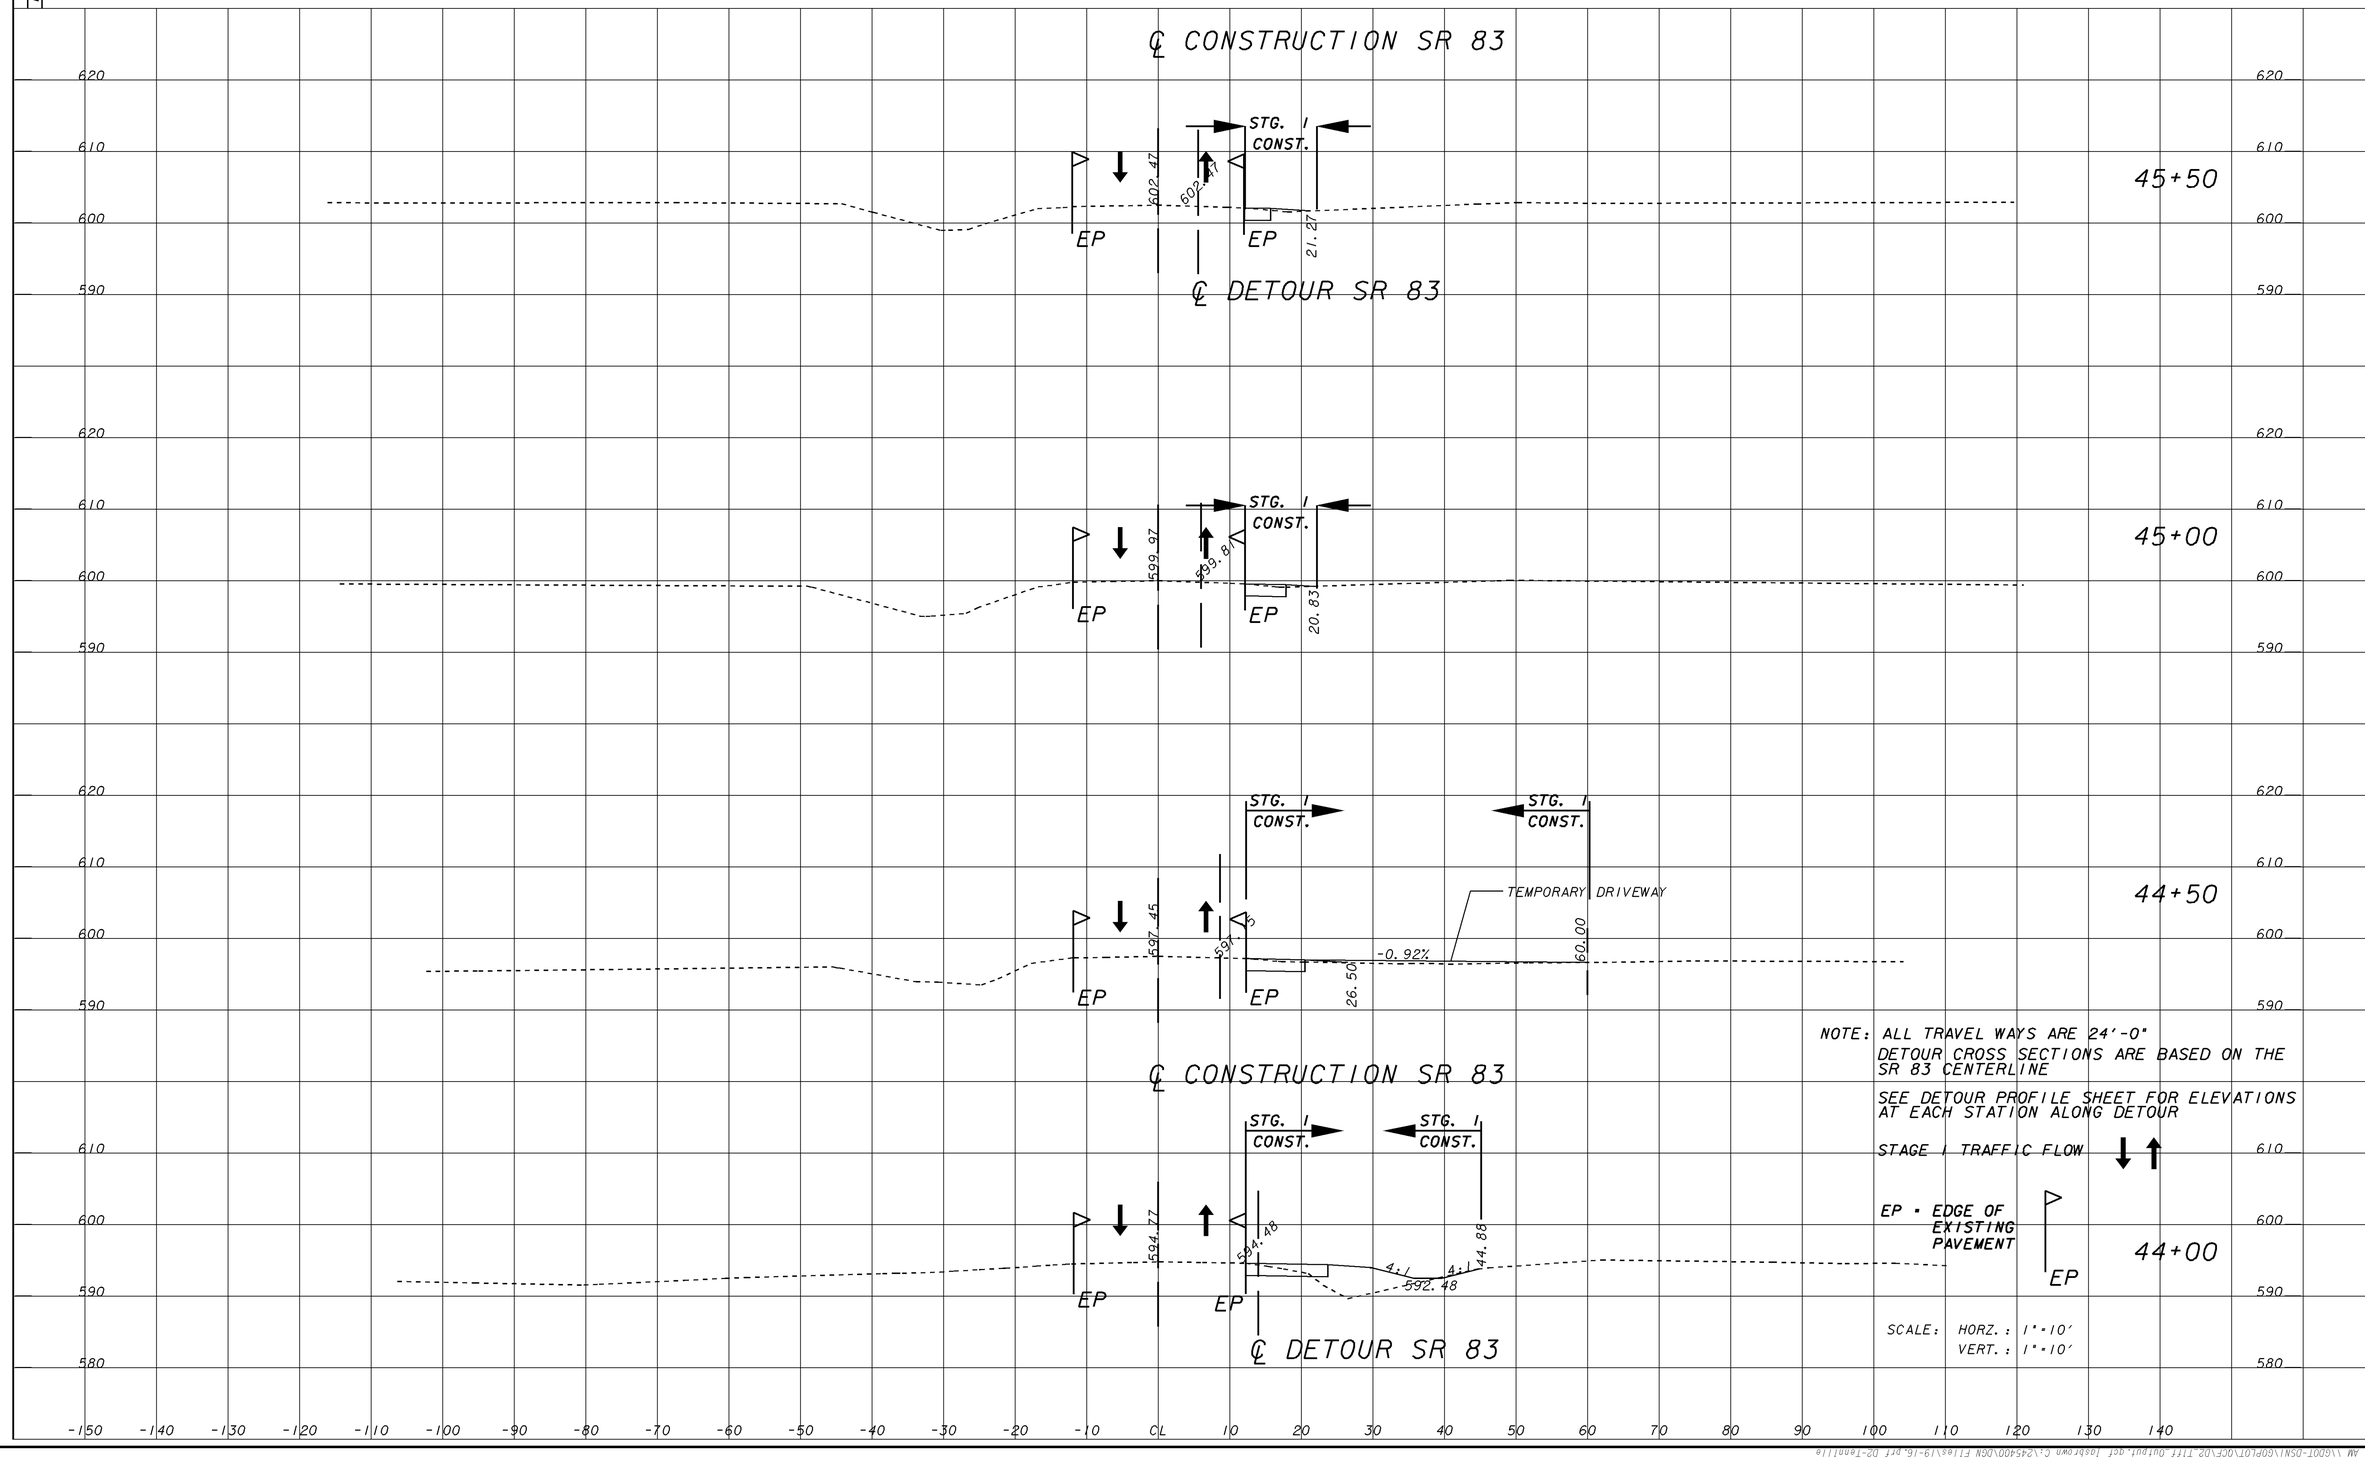

NOTE: ALL TRAVEL WAYS ARE 24'-0"
DETOUR CROSS SECTIONS ARE BASED ON THE SR 83 CENTERLINE

SEE DETOUR PROFILE SHEET FOR ELEVATIONS AT EACH STATION ALONG DETOUR

STAGE 1 TRAFFIC FLOW

EP = EDGE OF EXISTING PAVEMENT

SCALE: HORZ.: 1"=10'
VERT.: 1"=10'

STAGE 1 CROSS SECTIONS
STA 44+00 - 45+50

STATE	PROJECT NUMBER	SHEET NO.	TOTAL SHEETS
GA.	BRSTO-2938-00(004)	37	188

DRAWING NO. 19-16

C:\245400\DGN Files\245400MLES_1.dgn