STATE	PROJECT NUMBER	SHEET NO.	TOTAL SHEETS
GA.	BRSTO-2938-00(004)	41	188

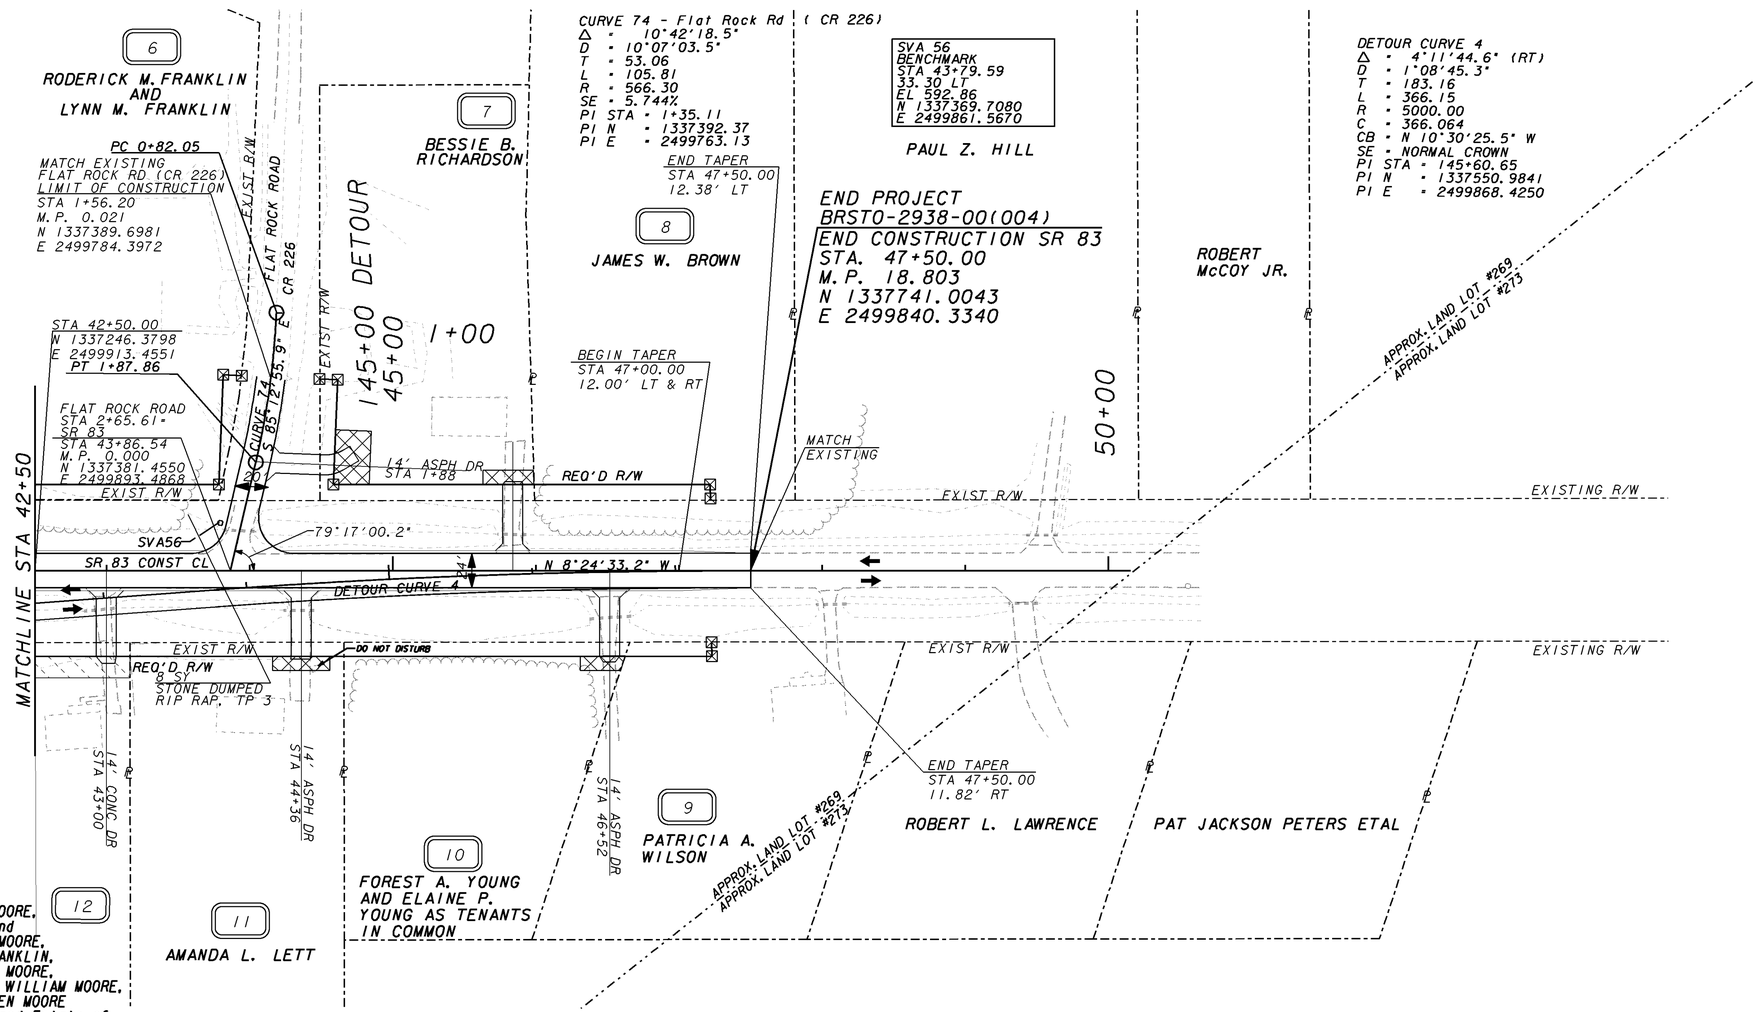

NOTE:
- -PLACE TEMPORARY BARRIER ON SR 83 DETOUR.
- -CLOSE CR 10/PROSPECT RD.
- -RUMBLE STRIPS WILL BE PLACED AS DIRECTED BY ENGINEER.
- -SHIFT TRAFFIC TO DETOUR ROADWAY.
- -DEMOLISH EXISTING ROADWAY & BRIDGE.
- -CONSTRUCT STAGE 2 PORTION OF SR 83 ROADWAY & BRIDGE.
- -CONSTRUCT DRIVEWAYS TO MAINTAIN ACCESS.
- -COMPLETE GRADING ON WEST SIDE OF SR 83.
- -CONSTRUCT GUARDRAIL ON WEST SIDE OF SR 83.

LEGEND:
- STAGE 2 CONSTRUCTION
- TRAFFIC ROUTE
- 8 SY TEMPORARY STONE DUMPED RIP RAP TP 3 12"

PROPERTY AND EXISTING R/W LINE	BEGIN LIMIT OF ACCESS.....BLA
REQUIRED R/W LINE	END LIMIT OF ACCESS.....ELA
CONSTRUCTION LIMITS	LIMIT OF ACCESS
EASEMENT FOR CONSTR & MAINTENANCE OF SLOPES	REQ'D R/W & LIMIT OF ACCESS
EASEMENT FOR CONSTR OF SLOPES	SCALE IN FEET 0 50 100 200
EASEMENT FOR CONSTR OF DRIVES	

DATE	REVISIONS	DATE	REVISIONS

LAND LOT NO. 269
LAND DISTRICT 20
GMD 284

GEORGIA DEPARTMENT OF TRANSPORTATION
STAGE 2 PLANS
PROJECT: BRSTO-2938-00(004)
COUNTY: MORGAN
DRAWING NO. 19-20

C:\245400\DGN Files\245400stg2-3.dgn