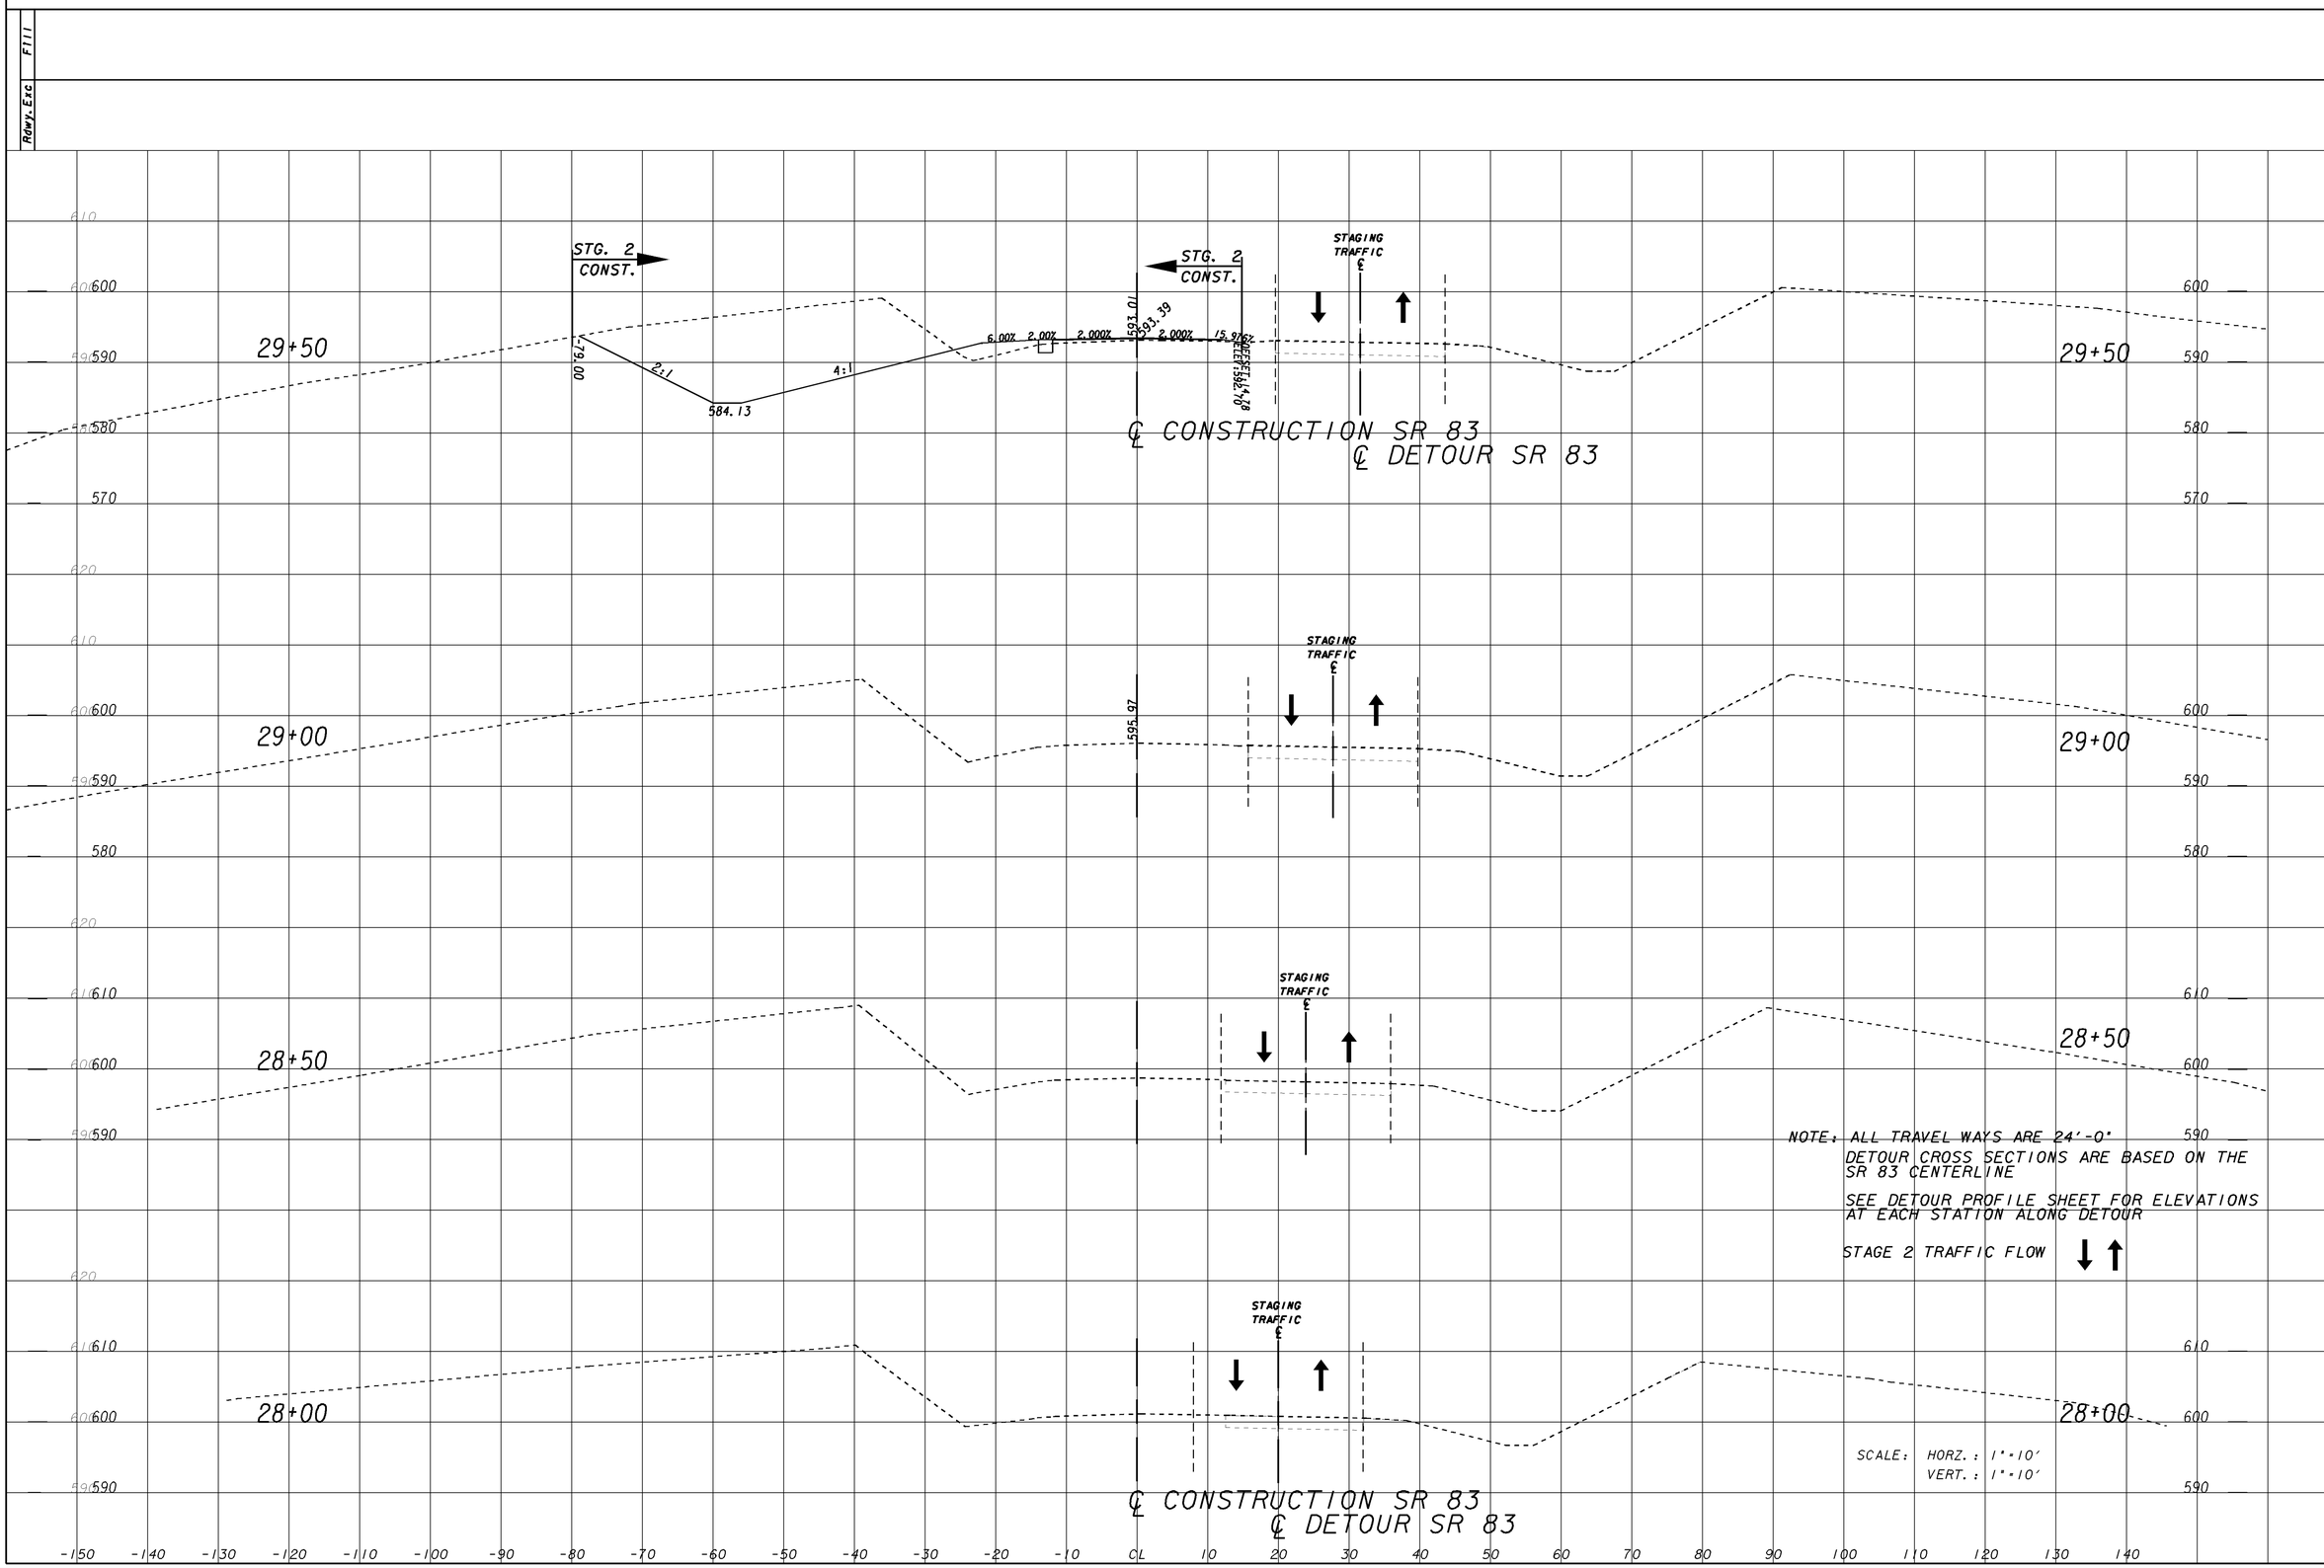

STAGE 2 CROSS SECTIONS

STA 28+00 - 29+50

STATE	PROJECT NUMBER	SHEET NO.	TOTAL SHEETS
GA.	BRSTO-2938-00(004)	44	188

DRAWING NO. 19-23

C:\245400\DGN Files\245400MLES_2.dgn