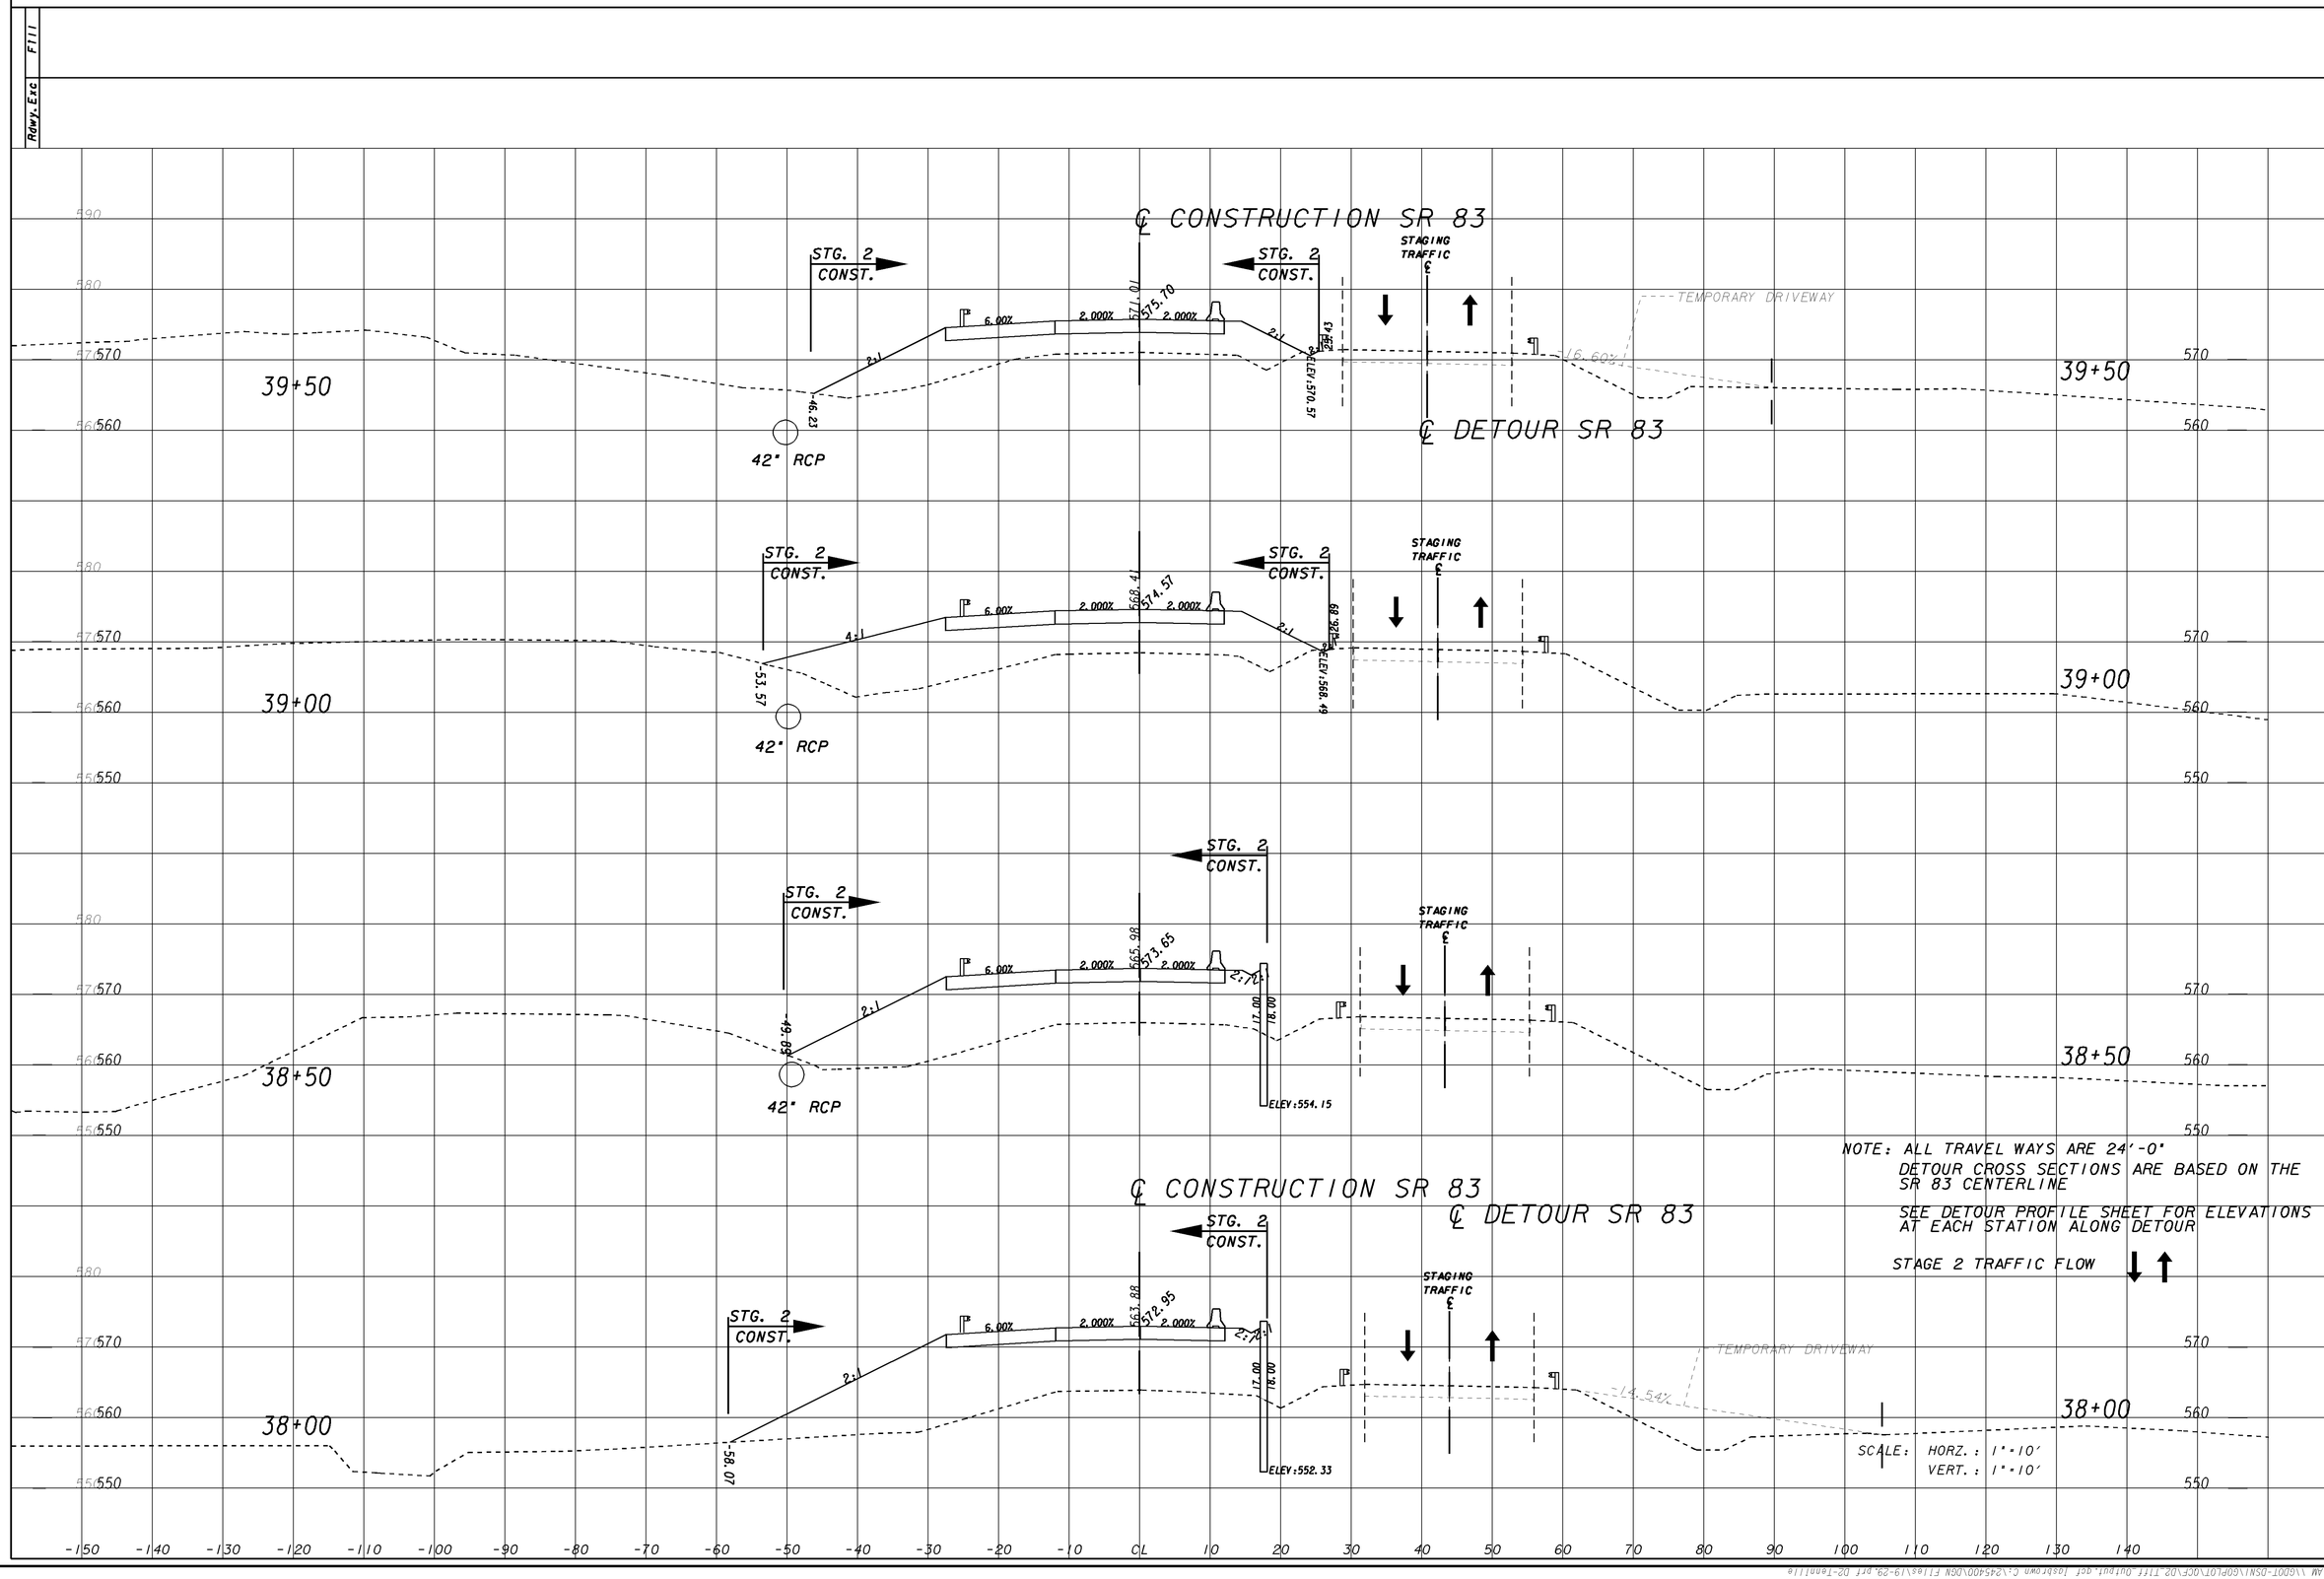

STAGE 2 CROSS SECTIONS

STA 38+00 - 39+50

STATE	PROJECT NUMBER	SHEET NO.	TOTAL SHEETS
GA.	BRST-0590(6)	50	188

DRAWING NO. 19-29

C:\245400\DGN Files\245400MLES_2.dgn