STATE	PROJECT NUMBER	SHEET NO.	TOTAL SHEETS
GA.	BRSTO-2938-00(004)	93	188

NOTE:

TEMPORARY STRIPING IS REQUIRED IN ACCORDANCE WITH SECTION 150.04 OF THE GEORGIA SPECIFICATIONS. PLACEMENT OF PERMANENT PAVEMENT MARKING SHALL BE COMPLETED NO SOONER THAN 30 DAYS AND NO LATER THAN 45 DAYS AFTER PLACEMENT OF THE FINAL SURFACE COURSE.

NOTE:

THE DISTRICT 2 TRAFFIC ENGINEER SHALL BE CONTACTED AT (478) 552-4619 AT LEAST TWO WEEKS PRIOR TO INSTALLING ANY FINAL PAVEMENT MARKINGS.

NOTE:

THE EXISTING MAINLINE STRIPING CONSISTS ALMOST ENTIRELY OF SOLID DOUBLE YELLOW CENTERLINE. THE DOUBLE YELLOW CENTERLINE IS IN PLACE SPECIFICALLY BECAUSE OF THE EXISTING NARROW BRIDGE. REPLACING THE NARROW BRIDGE WITH A WIDER ONE WILL ALLOW FOR VEHICLE PASSING BOTH IN THE NORTH AND SOUTH DIRECTIONS. IN ORDER TO CORRECT THE CENTERLINE MARKINGS, ERADICATION OUTSIDE OF THE PROJECT LIMITS MAY BE REQUIRED.

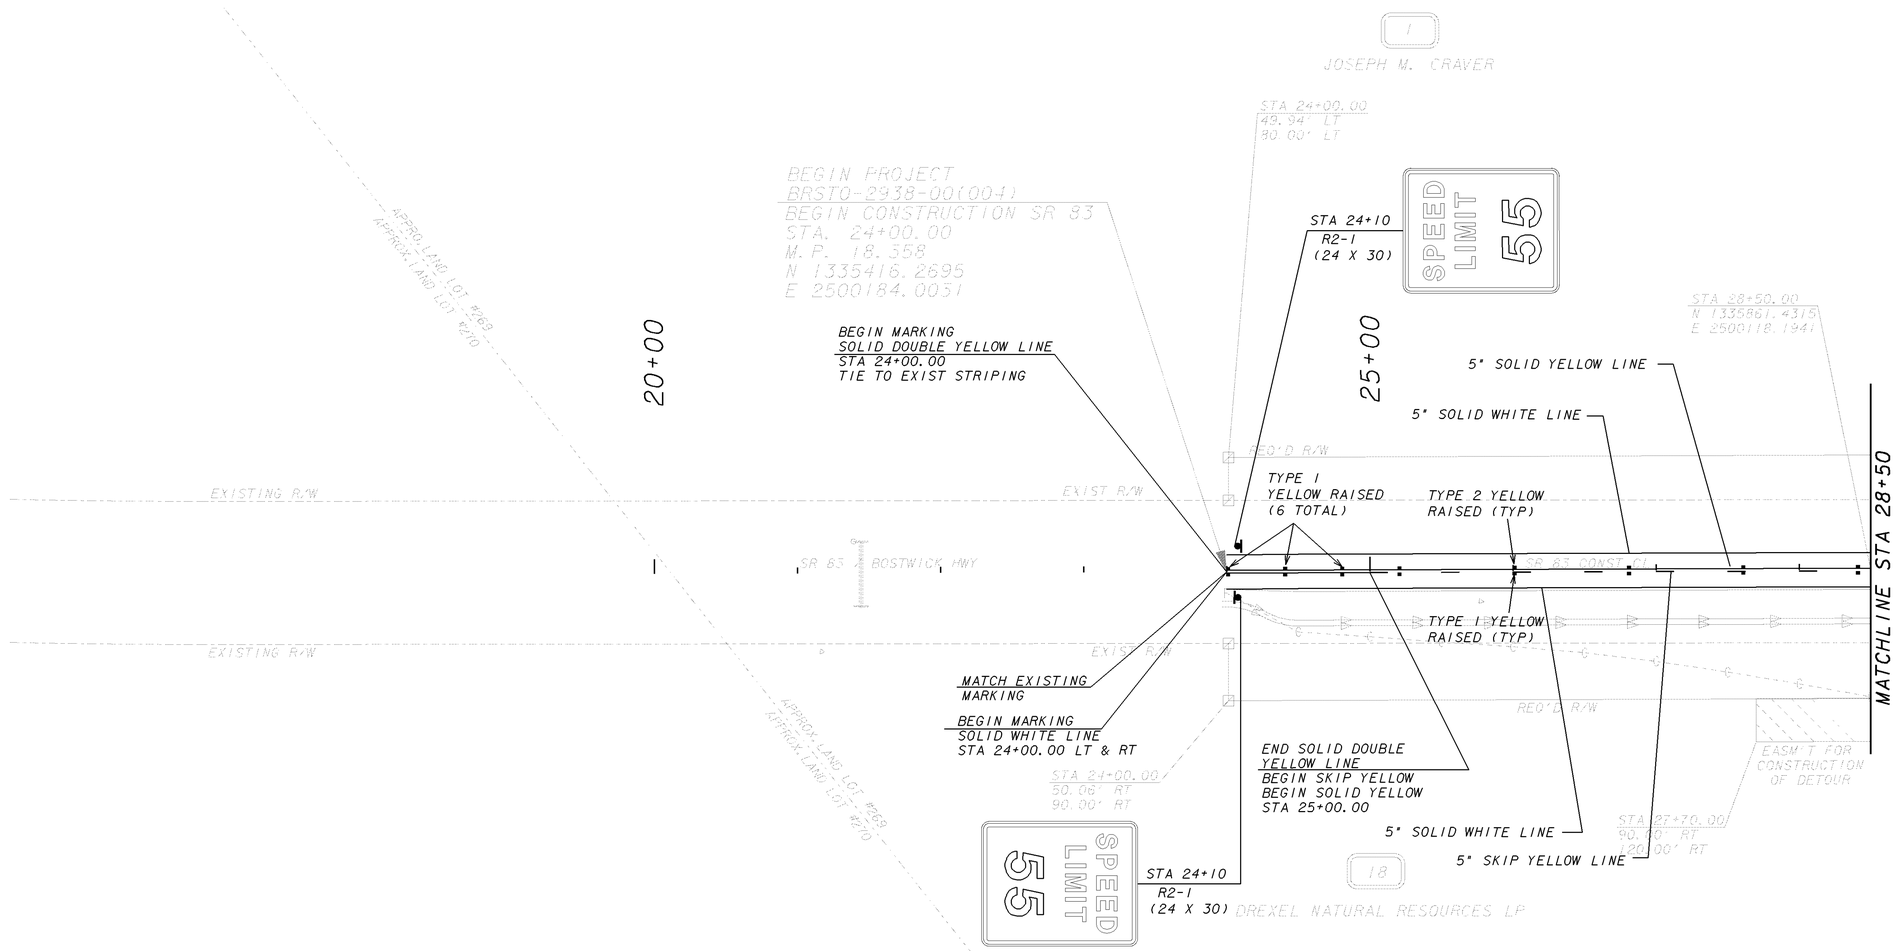

PROPERTY AND EXISTING R/W LINE	BEGIN LIMIT OF ACCESS.....BLA
REQUIRED R/W LINE	END LIMIT OF ACCESS.....ELA
CONSTRUCTION LIMITS	LIMIT OF ACCESS
EASEMENT FOR CONSTR & MAINTENANCE OF SLOPES	REQ'D R/W & LIMIT OF ACCESS
EASEMENT FOR CONSTR OF SLOPES	SCALE IN FEET 0 50 100 200
EASEMENT FOR CONSTR OF DRIVES	

DATE	REVISIONS	DATE	REVISIONS

LAND LOT NO. 269

LAND DISTRICT 20

GMD 284

GEORGIA
DEPARTMENT OF TRANSPORTATION
SIGNING & MARKING PLAN
PROJECT: BRSTO-2938-00(004)
COUNTY: MORGAN

DRAWING NO. 26-01

C:\245400\DGN Files\245400sm01.dgn