STATE	PROJECT NUMBER	SHEET NO.	TOTAL SHEETS
GA.	BRSTO-2938-00(004)	174	188

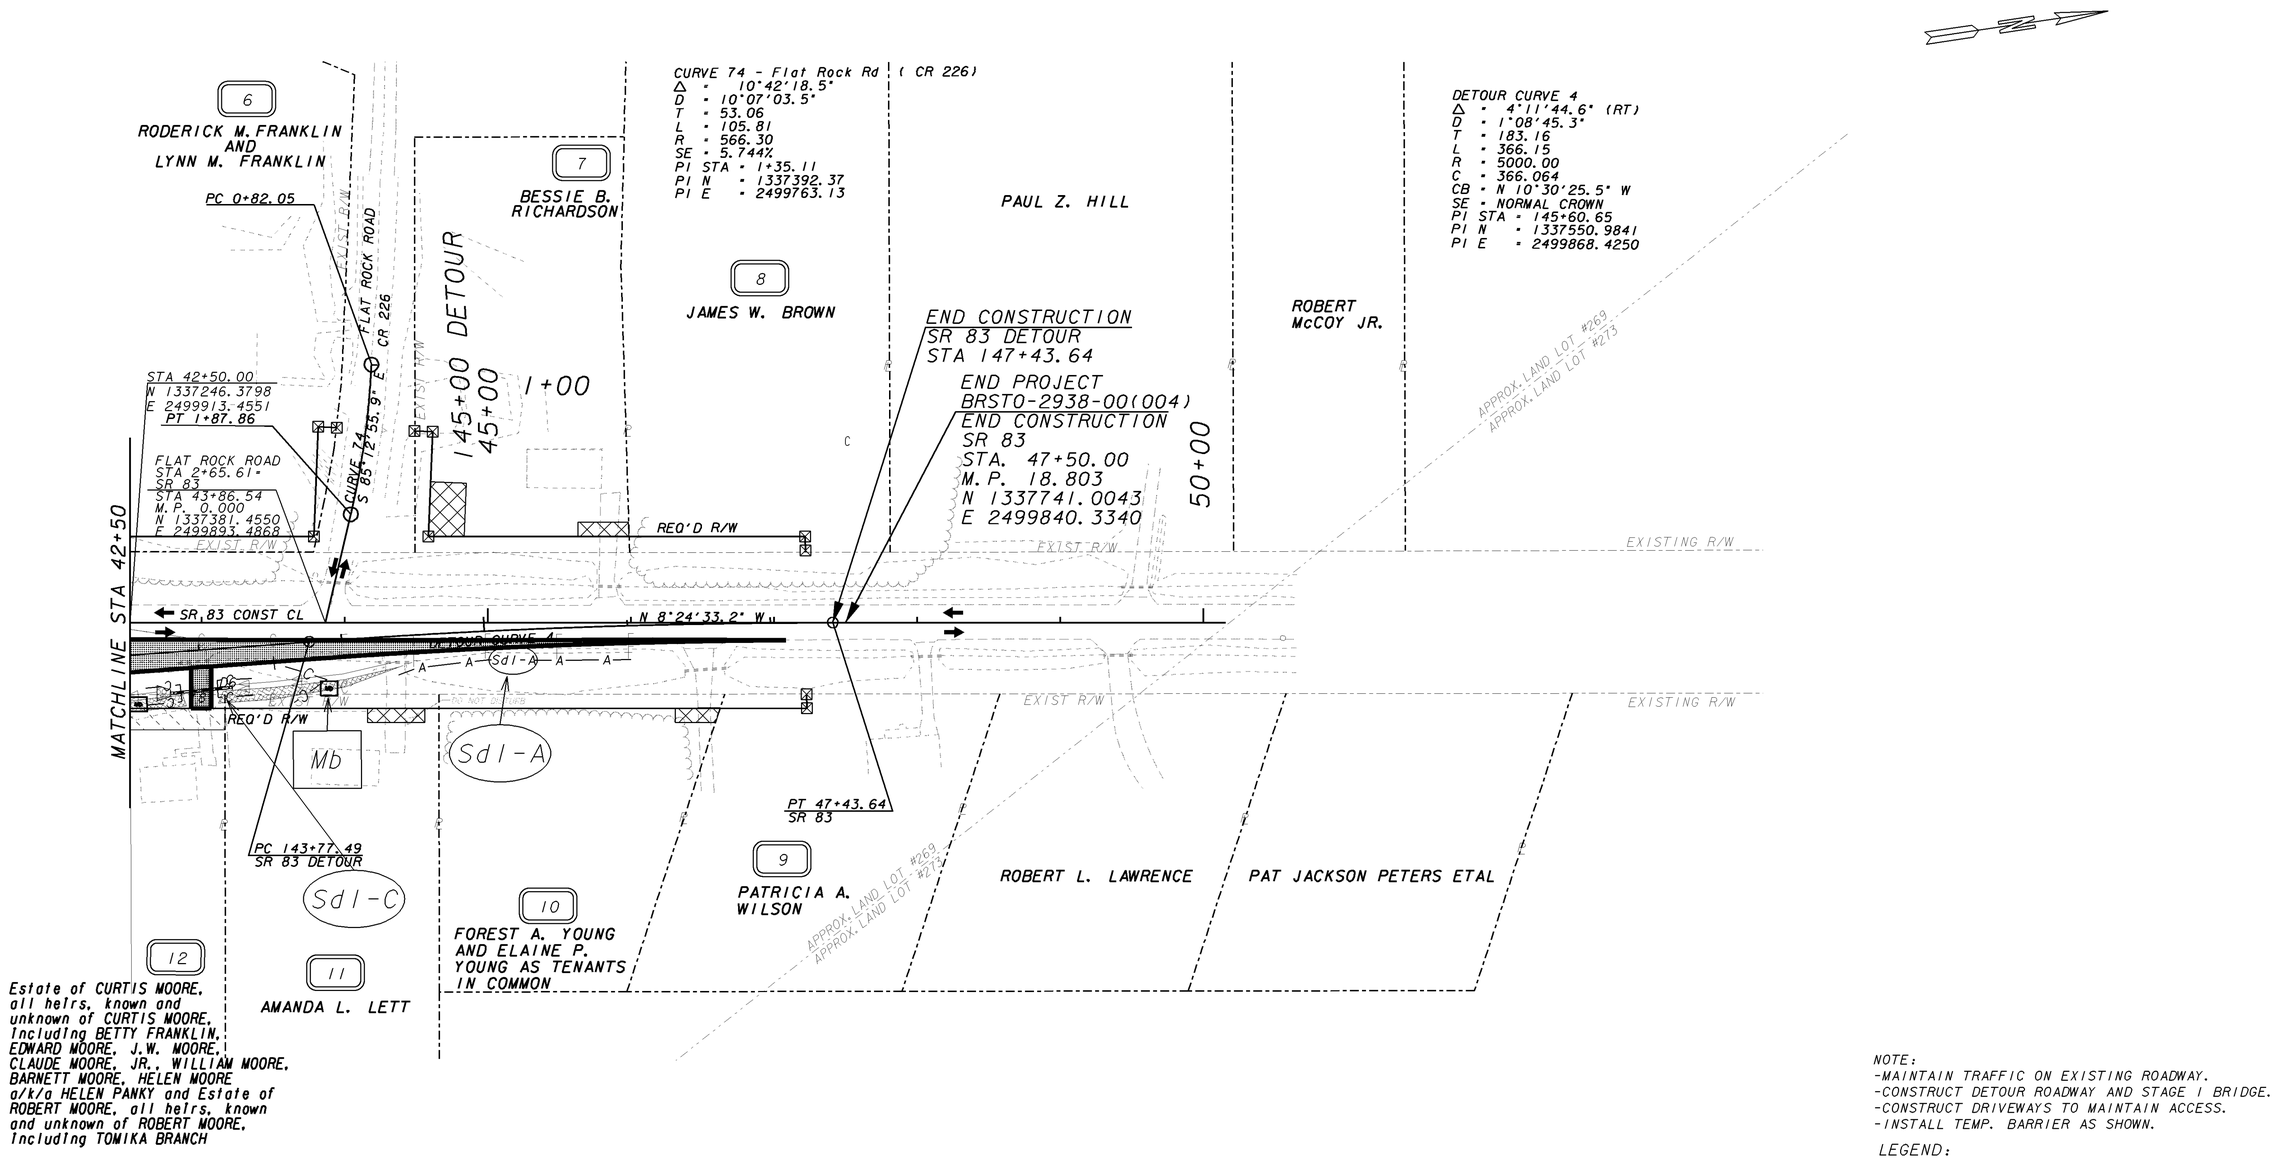

NOTE:
- MAINTAIN TRAFFIC ON EXISTING ROADWAY.
- CONSTRUCT DETOUR ROADWAY AND STAGE I BRIDGE.
- CONSTRUCT DRIVEWAYS TO MAINTAIN ACCESS.
- INSTALL TEMP. BARRIER AS SHOWN.

LEGEND:

STAGE I CONSTRUCTION

TRAFFIC ROUTE

BMP LOCATION DETAILS

PROPERTY AND EXISTING R/W LINE	
REQUIRED R/W LINE	
CONSTRUCTION LIMITS	
EASEMENT FOR CONSTR & MAINTENANCE OF SLOPES	
EASEMENT FOR CONSTR OF SLOPES	
EASEMENT FOR CONSTR OF DRIVES	
BEGIN LIMIT OF ACCESS	BLA
END LIMIT OF ACCESS	ELA
LIMIT OF ACCESS	
REQ'D R/W & LIMIT OF ACCESS	

SCALE IN FEET: 0 50 100 200

DATE	REVISIONS	DATE	REVISIONS

LAND LOT NO. 269

LAND DISTRICT 20

GMD 284

GEORGIA
DEPARTMENT OF TRANSPORTATION
EROSION CONTROL PLAN
STAGE I
PROJECT: BRSTO-2938-00(004)
COUNTY: MORGAN

DRAWING NO. 54-03

C:\245400\DGN Files\245400e1-3.dgn