STATE	PROJECT NUMBER	SHEET NO.	TOTAL SHEETS
GA.	BRSTO-2938-00(004)	177	188

NOTE:
-PLACE TEMPORARY BARRIER ON SR 83 DETOUR AS NEEDED.
-CLOSE CR 10/PROSPECT RD.
-RUMBLE STRIPS WILL BE PLACED AS DIRECTED BY ENGINEER.
-SHIFT TRAFFIC TO DETOUR ROADWAY.
-CONSTRUCT DRIVEWAYS TO MAINTAIN ACCESS.
-DEMOLISH EXISTING ROADWAY & BRIDGE.
-CONSTRUCT STAGE 2 PORTION OF SR 83 ROADWAY & CULVERT.
-COMPLETE GRADING ON WEST SIDE OF SR 83.
-CONSTRUCT GUARDRAIL ON WEST SIDE OF SR 83.

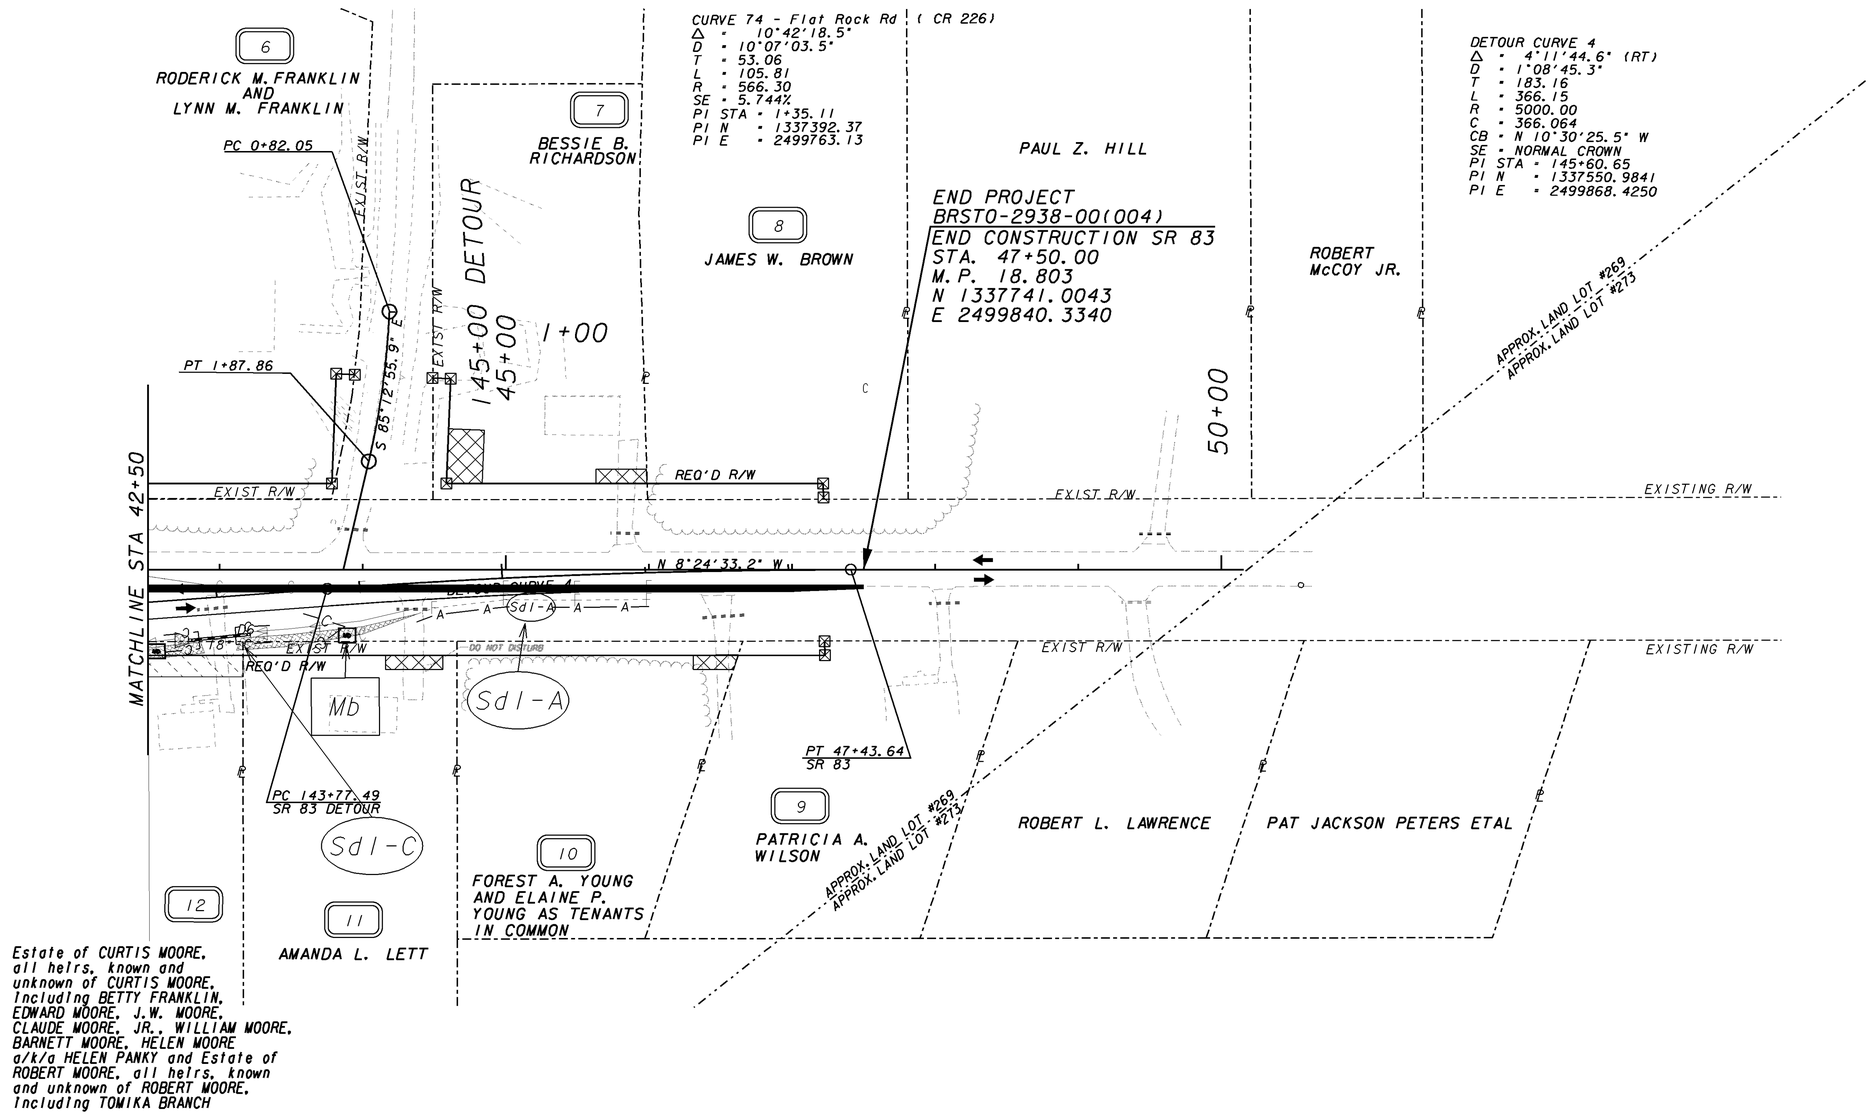

LEGEND:

STAGE 2 CONSTRUCTION

TRAFFIC ROUTE

BMP LOCATION DETAILS

PROPERTY AND EXISTING R/W LINE	BEGIN LIMIT OF ACCESS.....BLA
REQUIRED R/W LINE	END LIMIT OF ACCESS.....ELA
CONSTRUCTION LIMITS	LIMIT OF ACCESS
EASEMENT FOR CONSTR & MAINTENANCE OF SLOPES	REQ'D R/W & LIMIT OF ACCESS
EASEMENT FOR CONSTR OF SLOPES	
EASEMENT FOR CONSTR OF DRIVES	

SCALE IN FEET
0 50 100 200

DATE	REVISIONS	DATE	REVISIONS

LAND LOT NO. 269

LAND DISTRICT 20

GMD 284

GEORGIA
DEPARTMENT OF TRANSPORTATION
EROSION CONTROL PLAN
STAGE 2
PROJECT: BRSTO-2938-00(004)
COUNTY: MORGAN

DRAWING NO. 54-06

C:\245400\DGN Files\245400e2-3.dgn