STATE	PROJECT NUMBER	SHEET NO.	TOTAL SHEETS
GA.	BRSTO-2938-00(004)	179	188

LEGEND:

- STAGE 3 CONSTRUCTION
- TRAFFIC ROUTE
- 8 SY STONE DUMPED RIP RAP TP 3

Curve 1 - SR 83
Δ = 0°12'02.5" (RT)
D = 0°24'33.3"
T = 24.52
L = 49.04
R = 14000.00
SE = NORMAL CROWN
PI STA = 30+00.00
PI N = 1336009.8190
PI E = 2500096.2580

CURVE 2 - Prospect Rd.
Δ = 14°35'04.9" (LT)
D = 6°00'00.0"
T = 122.20
L = 243.08
R = 954.93
SE = 5.11%
PI STA = 11+80.56
PI N = 1336641.00
PI E = 2499643.96

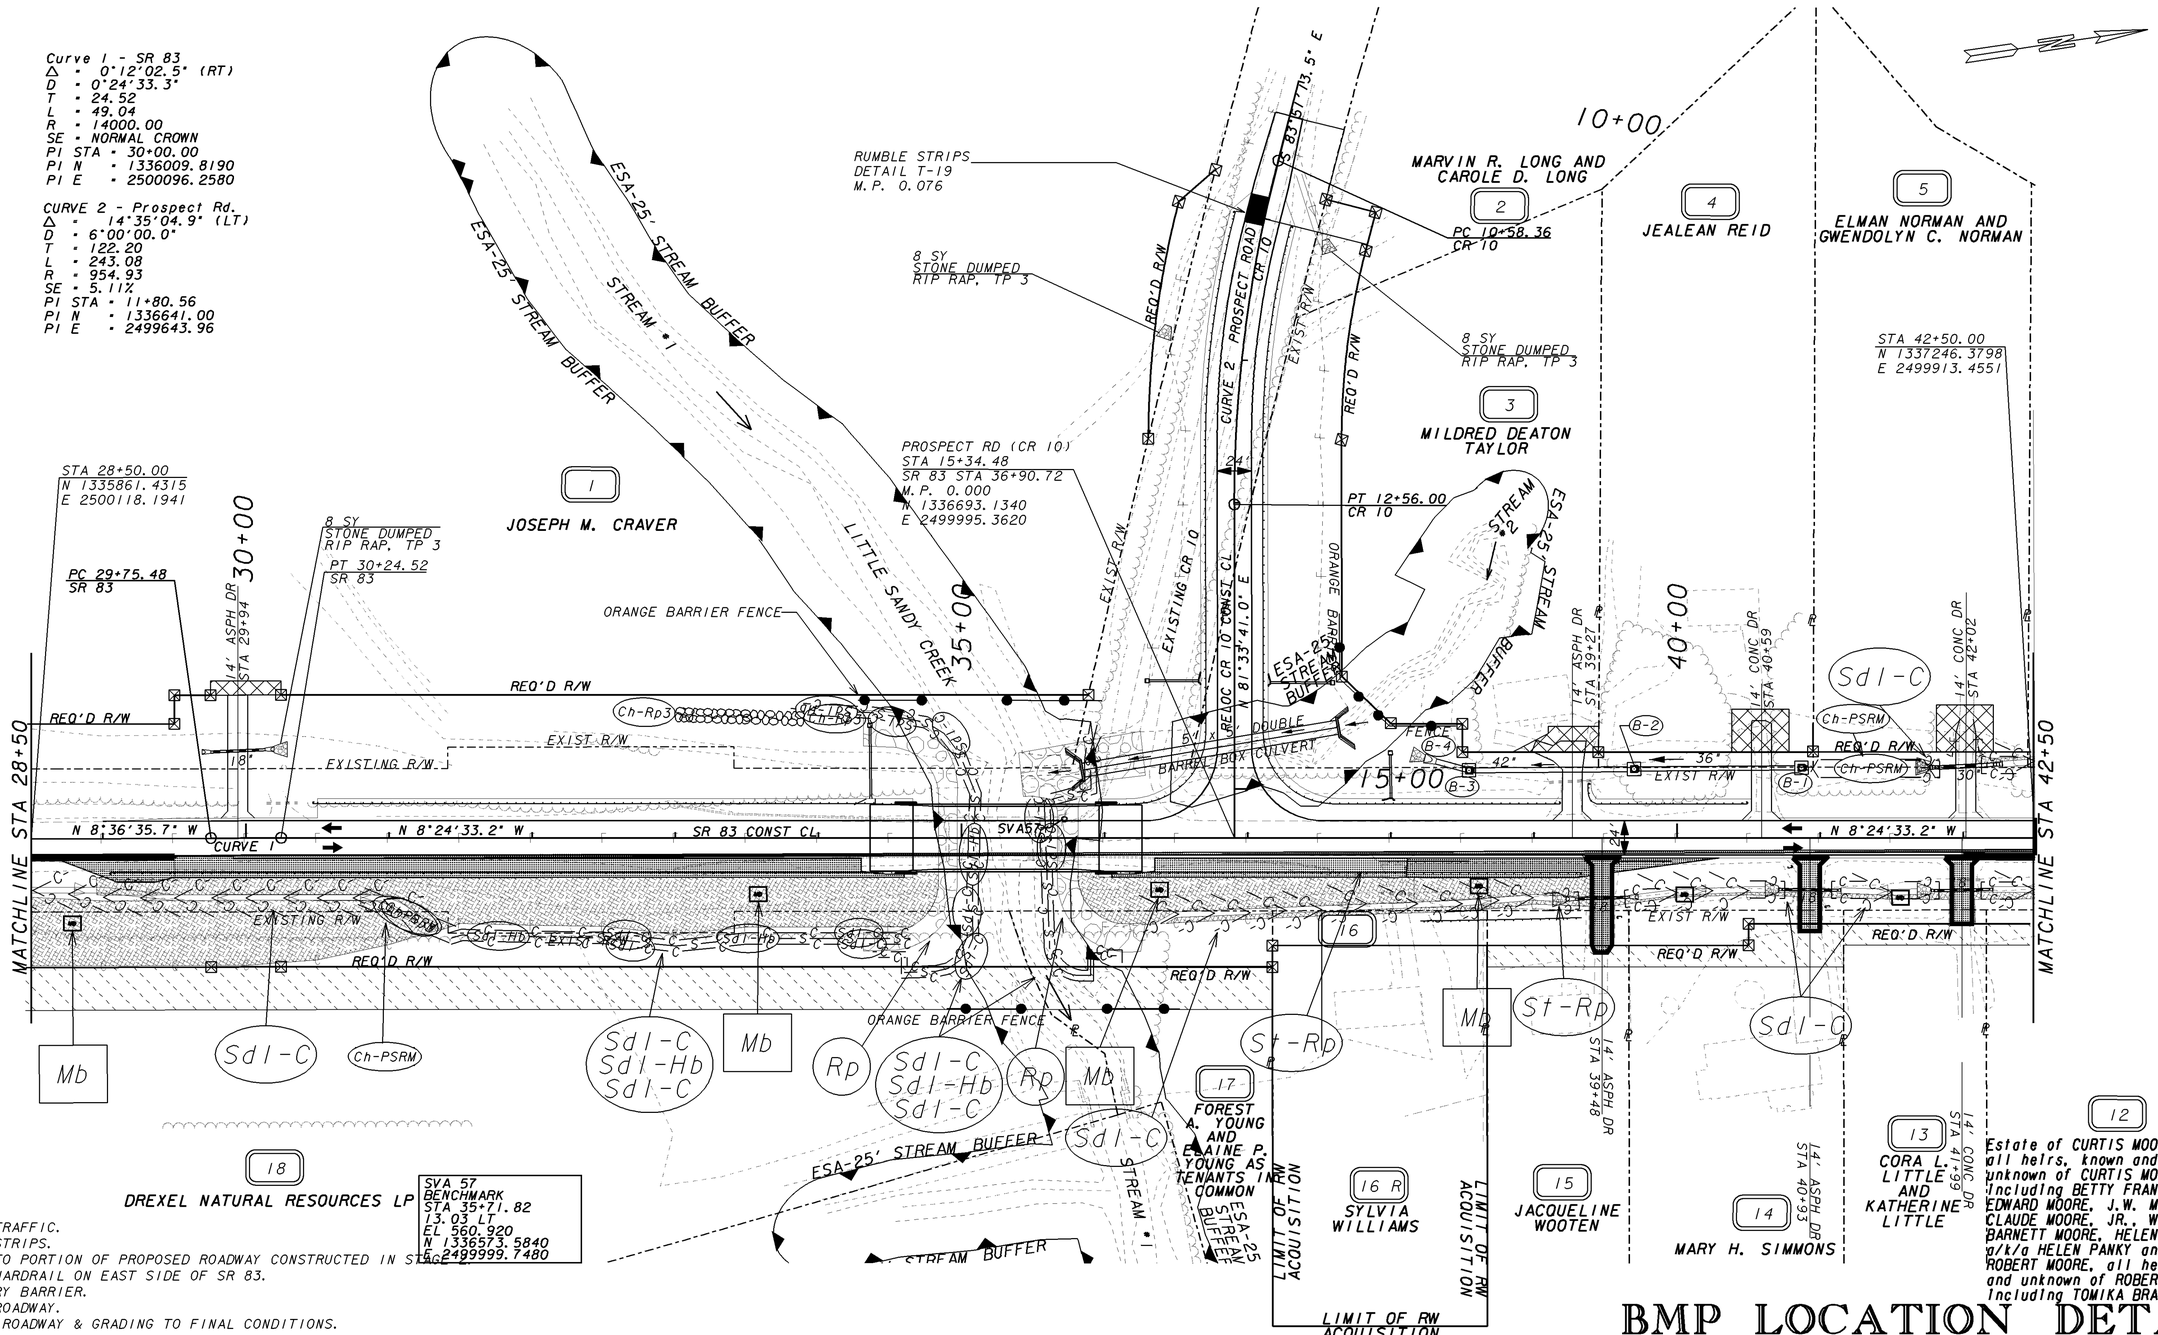

NOTE:
-OPEN CR 10 TO TRAFFIC.
-REMOVE RUMBLE STRIPS.
-SHIFT TRAFFIC TO PORTION OF PROPOSED ROADWAY CONSTRUCTED IN STAGE 2.
-ADD PROPOSED GUARDRAIL ON EAST SIDE OF SR 83.
-REMOVE TEMPORARY BARRIER.
-REMOVE DETOUR ROADWAY.
-COMPLETE SR 83 ROADWAY & GRADING TO FINAL CONDITIONS.

BMP LOCATION DETAILS

PROPERTY AND EXISTING R/W LINE	BEGIN LIMIT OF ACCESS.....BLA
REQUIRED R/W LINE	END LIMIT OF ACCESS.....ELA
CONSTRUCTION LIMITS	LIMIT OF ACCESS
EASEMENT FOR CONSTR & MAINTENANCE OF SLOPES	REQ'D R/W & LIMIT OF ACCESS
EASEMENT FOR CONSTR OF SLOPES	
EASEMENT FOR CONSTR OF DRIVES	

SCALE IN FEET 0 50 100 200

DATE	REVISIONS	DATE	REVISIONS
02-10-11	REV SILT FENCE & OBF		

LAND LOT NO. 269
LAND DISTRICT 20
GMD 284

GEORGIA
DEPARTMENT OF TRANSPORTATION
EROSION CONTROL PLAN
STAGE 3
PROJECT: BRSTO-2938-00(004)
COUNTY: MORGAN

DRAWING NO. 54-08

C:\245400\DGN Files\245400e3_2.dgn