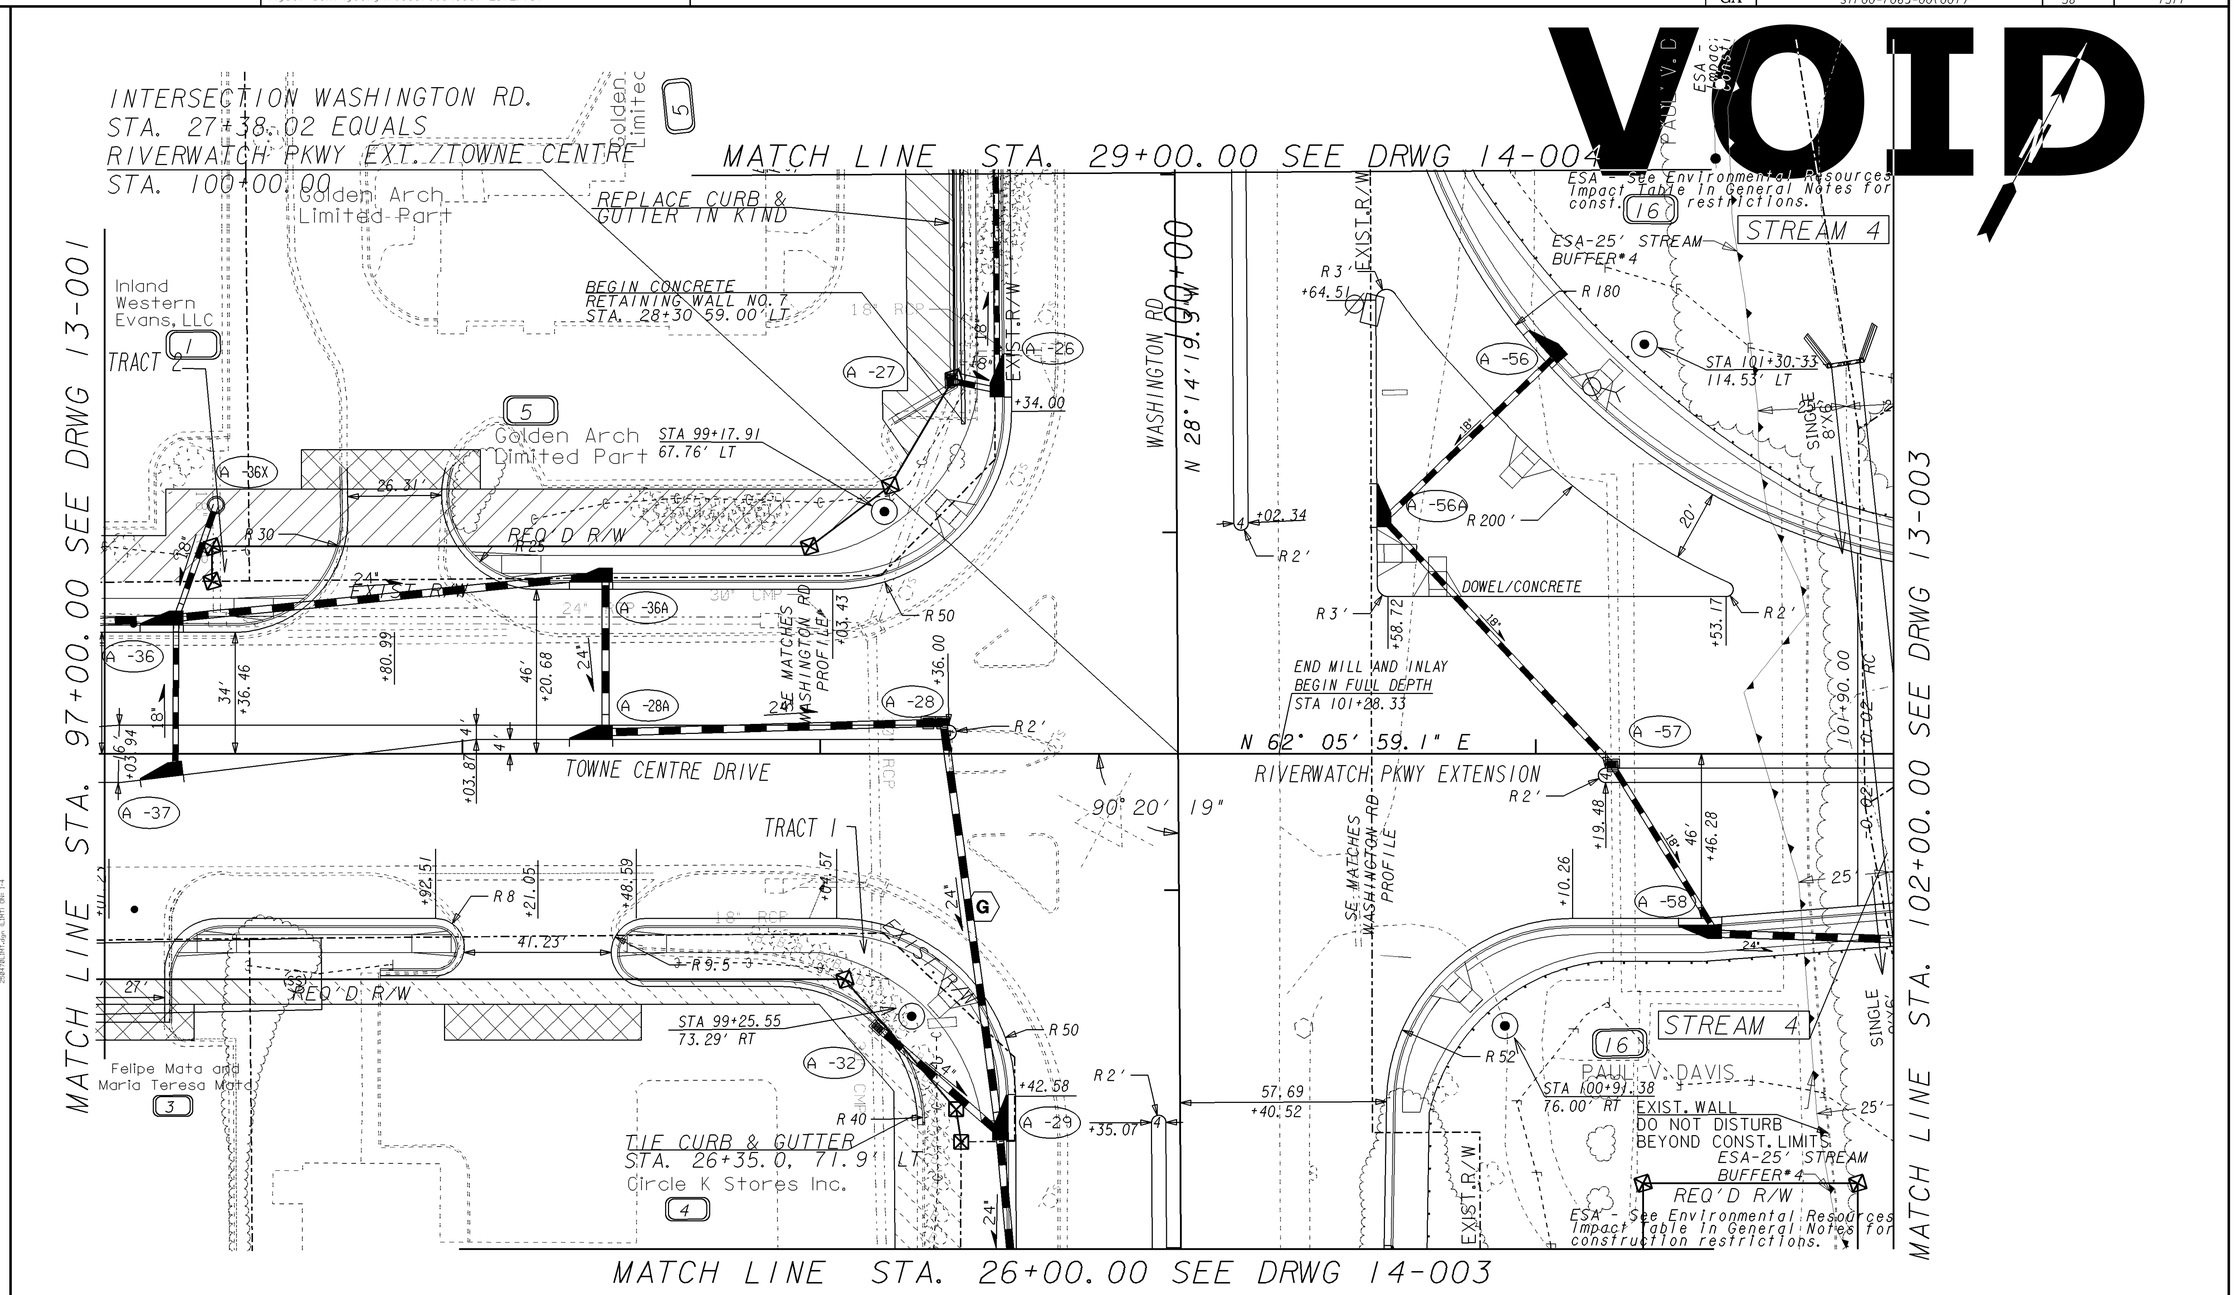

PROPERTY AND EXISTING R/W LINE	BEGIN LIMIT OF ACCESS.....BLA	GEORGIA DEPARTMENT OF TRANSPORTATION
REQUIRED R/W LINE	END LIMIT OF ACCESS.....ELA	
CONSTRUCTION LIMITS	LIMIT OF ACCESS	
EASEMENT FOR CONSTR & MAINTENANCE OF SLOPES	REQ'D R/W & LIMIT OF ACCESS	
EASEMENT FOR CONSTR OF SLOPES		
EASEMENT FOR CONSTR OF DRIVES		

SCALE IN FEET 0 20 40 80

REVISION DATES

STATE OF GEORGIA
DEPARTMENT OF TRANSPORTATION
OFFICE: ROADWAY DESIGN

MAINLINE PLAN

RIVERWATCH PKWY EXTENSION
STA. 97+00.00 TO 102+00.00

DRAWING No. 13-002