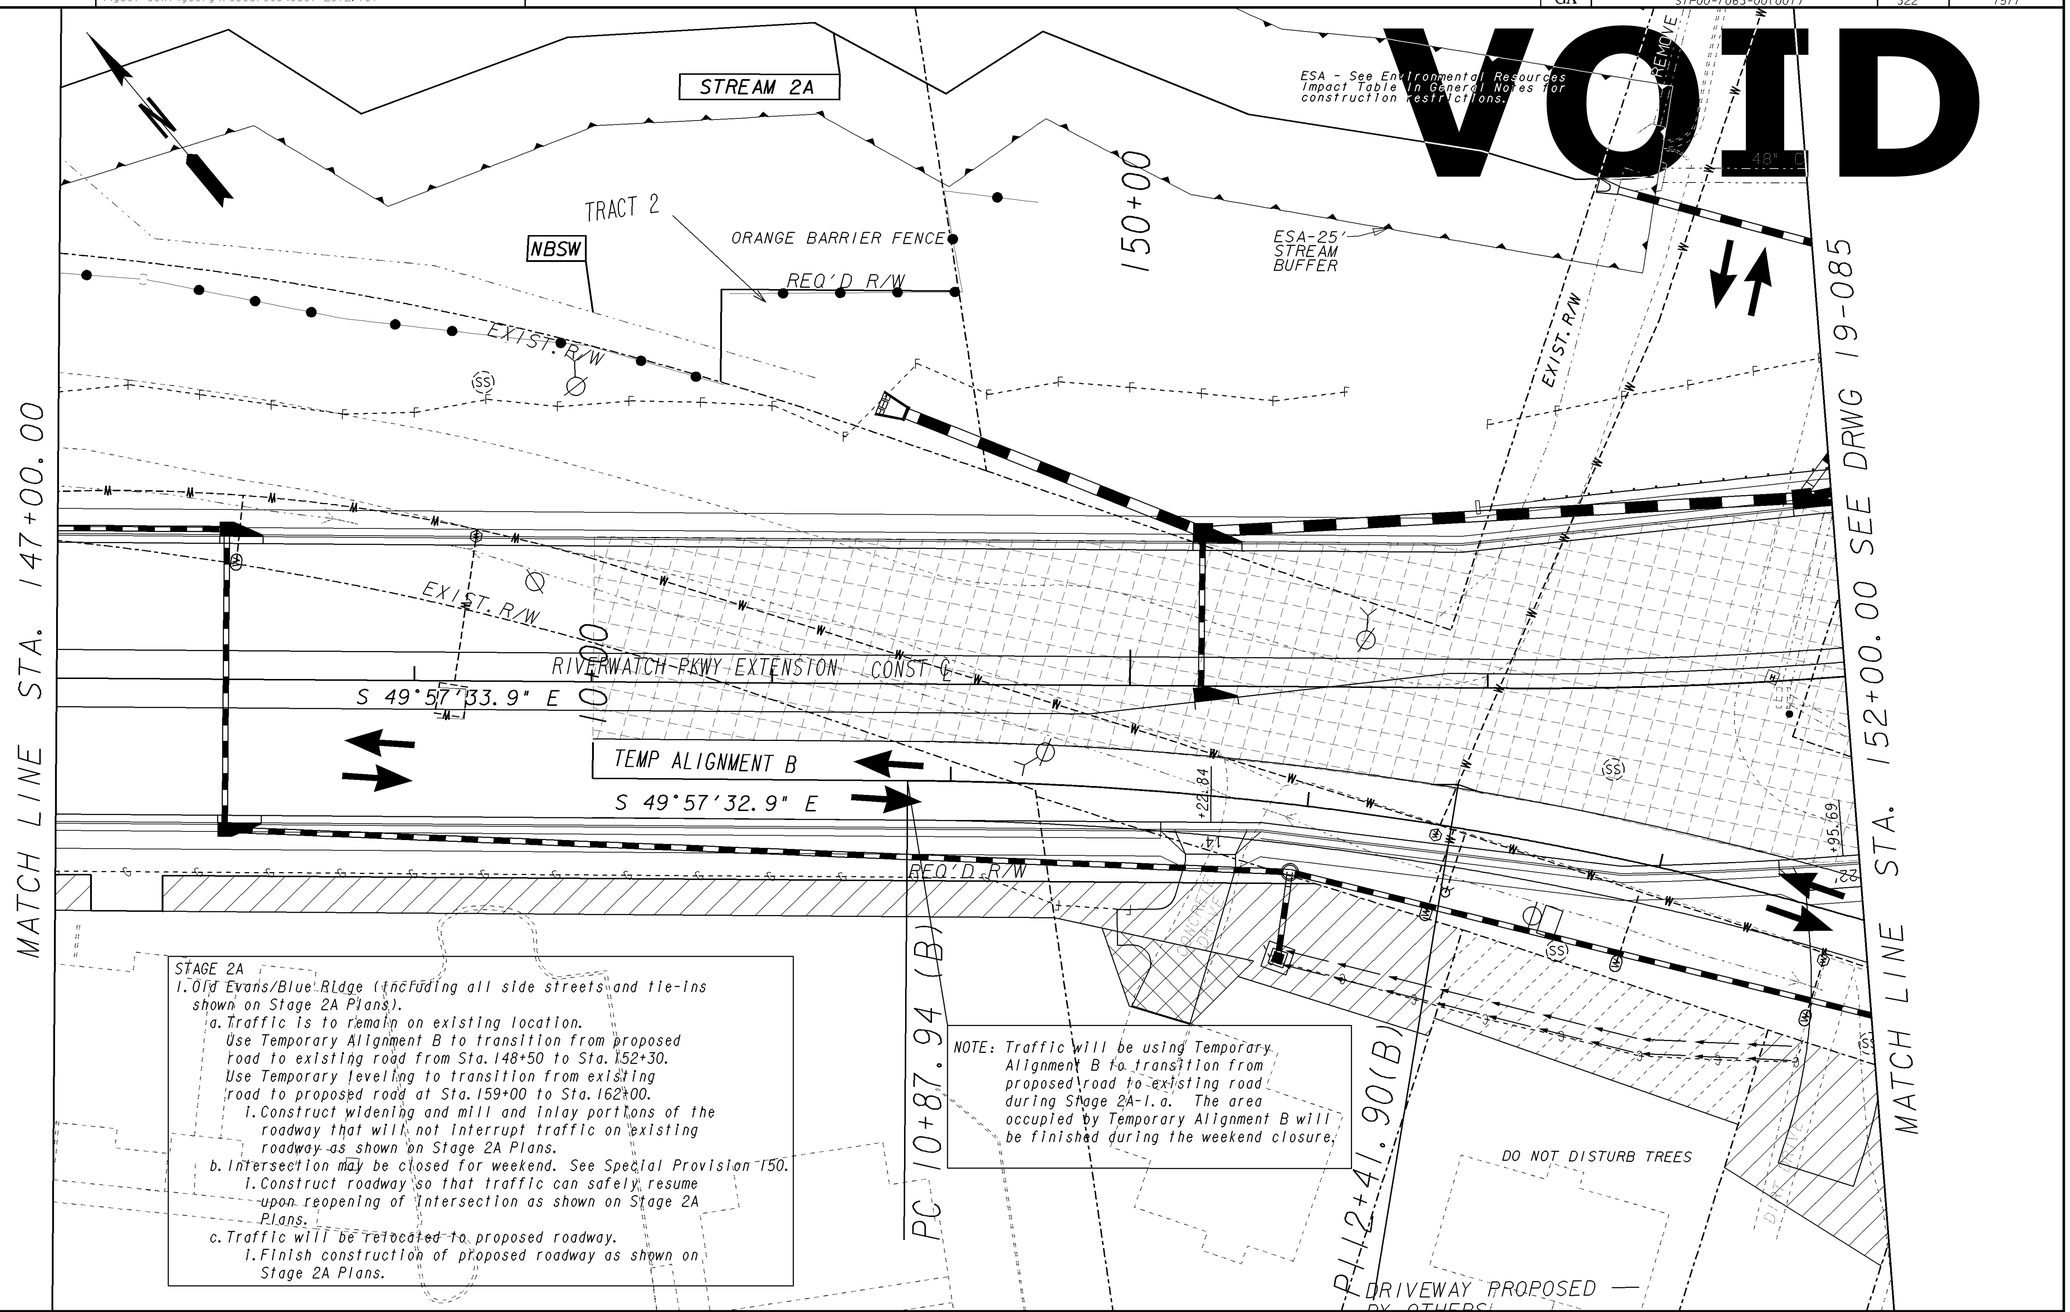

STAGE 2A

1. Old Evans/Blue Ridge (including all side streets and tie-ins shown on Stage 2A Plans).
   a. Traffic is to remain on existing location.
      Use Temporary Alignment B to transition from proposed road to existing road from Sta. 148+50 to Sta. 152+30.
      Use Temporary leveling to transition from existing road to proposed road at Sta. 159+00 to Sta. 162+00.
      1. Construct widening and mill and inlay portions of the roadway that will not interrupt traffic on existing roadway as shown on Stage 2A Plans.
   b. Intersection may be closed for weekend. See Special Provision 150.
      1. Construct roadway so that traffic can safely resume upon reopening of intersection as shown on Stage 2A Plans.
   c. Traffic will be relocated to proposed roadway.
      1. Finish construction of proposed roadway as shown on Stage 2A Plans.

NOTE: Traffic will be using Temporary Alignment B to transition from proposed road to existing road during Stage 2A-1.a. The area occupied by Temporary Alignment B will be finished during the weekend closure.

LEGEND

- PAVEMENT REMOVAL
- TEMPORARY CONSTRUCTION PAVEMENT
- PERMANENT CONSTRUCTION
- CONCRETE MEDIAN CONSTRUCTION
- MILL & OVERLAY CONSTRUCTION
- OPEN LANES OF TRAFFIC

STAGE 2A

GEORGIA
DEPARTMENT OF TRANSPORTATION

SCALE IN FEET
0 20 40 80

REVISION DATES		

STATE OF GEORGIA
DEPARTMENT OF TRANSPORTATION

OFFICE: ROADWAY DESIGN

CONSTRUCTION STAGING PLAN

RIVERWATCH PKWY EXTENTION
ROADWAY PLAN

DRAWING No. 19-084

1/5/2009 GPLN